PROJ. REFERENCE NO.	SHEET NO.
B-5119	TMP-10

TEMPORARY NIGHTTIME PATTERN

REFER TO GENERAL NOTE 'A' FOR TIME RESTRICTIONS

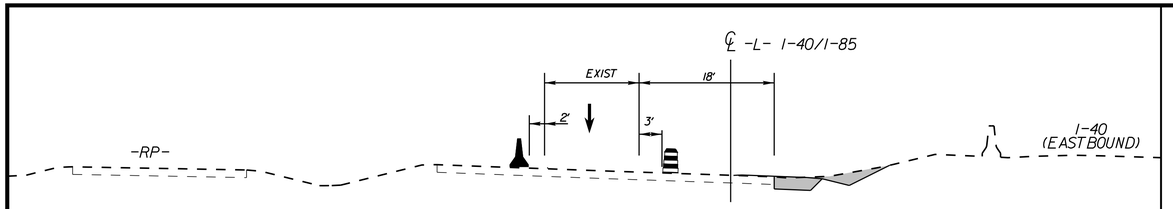

PHASE 3A
SECTION E-E
STA. 20+50

*REFER TO RSD 1101.02 FOR PLACEMENT OF ALL TRAFFIC CONTROL DEVICES

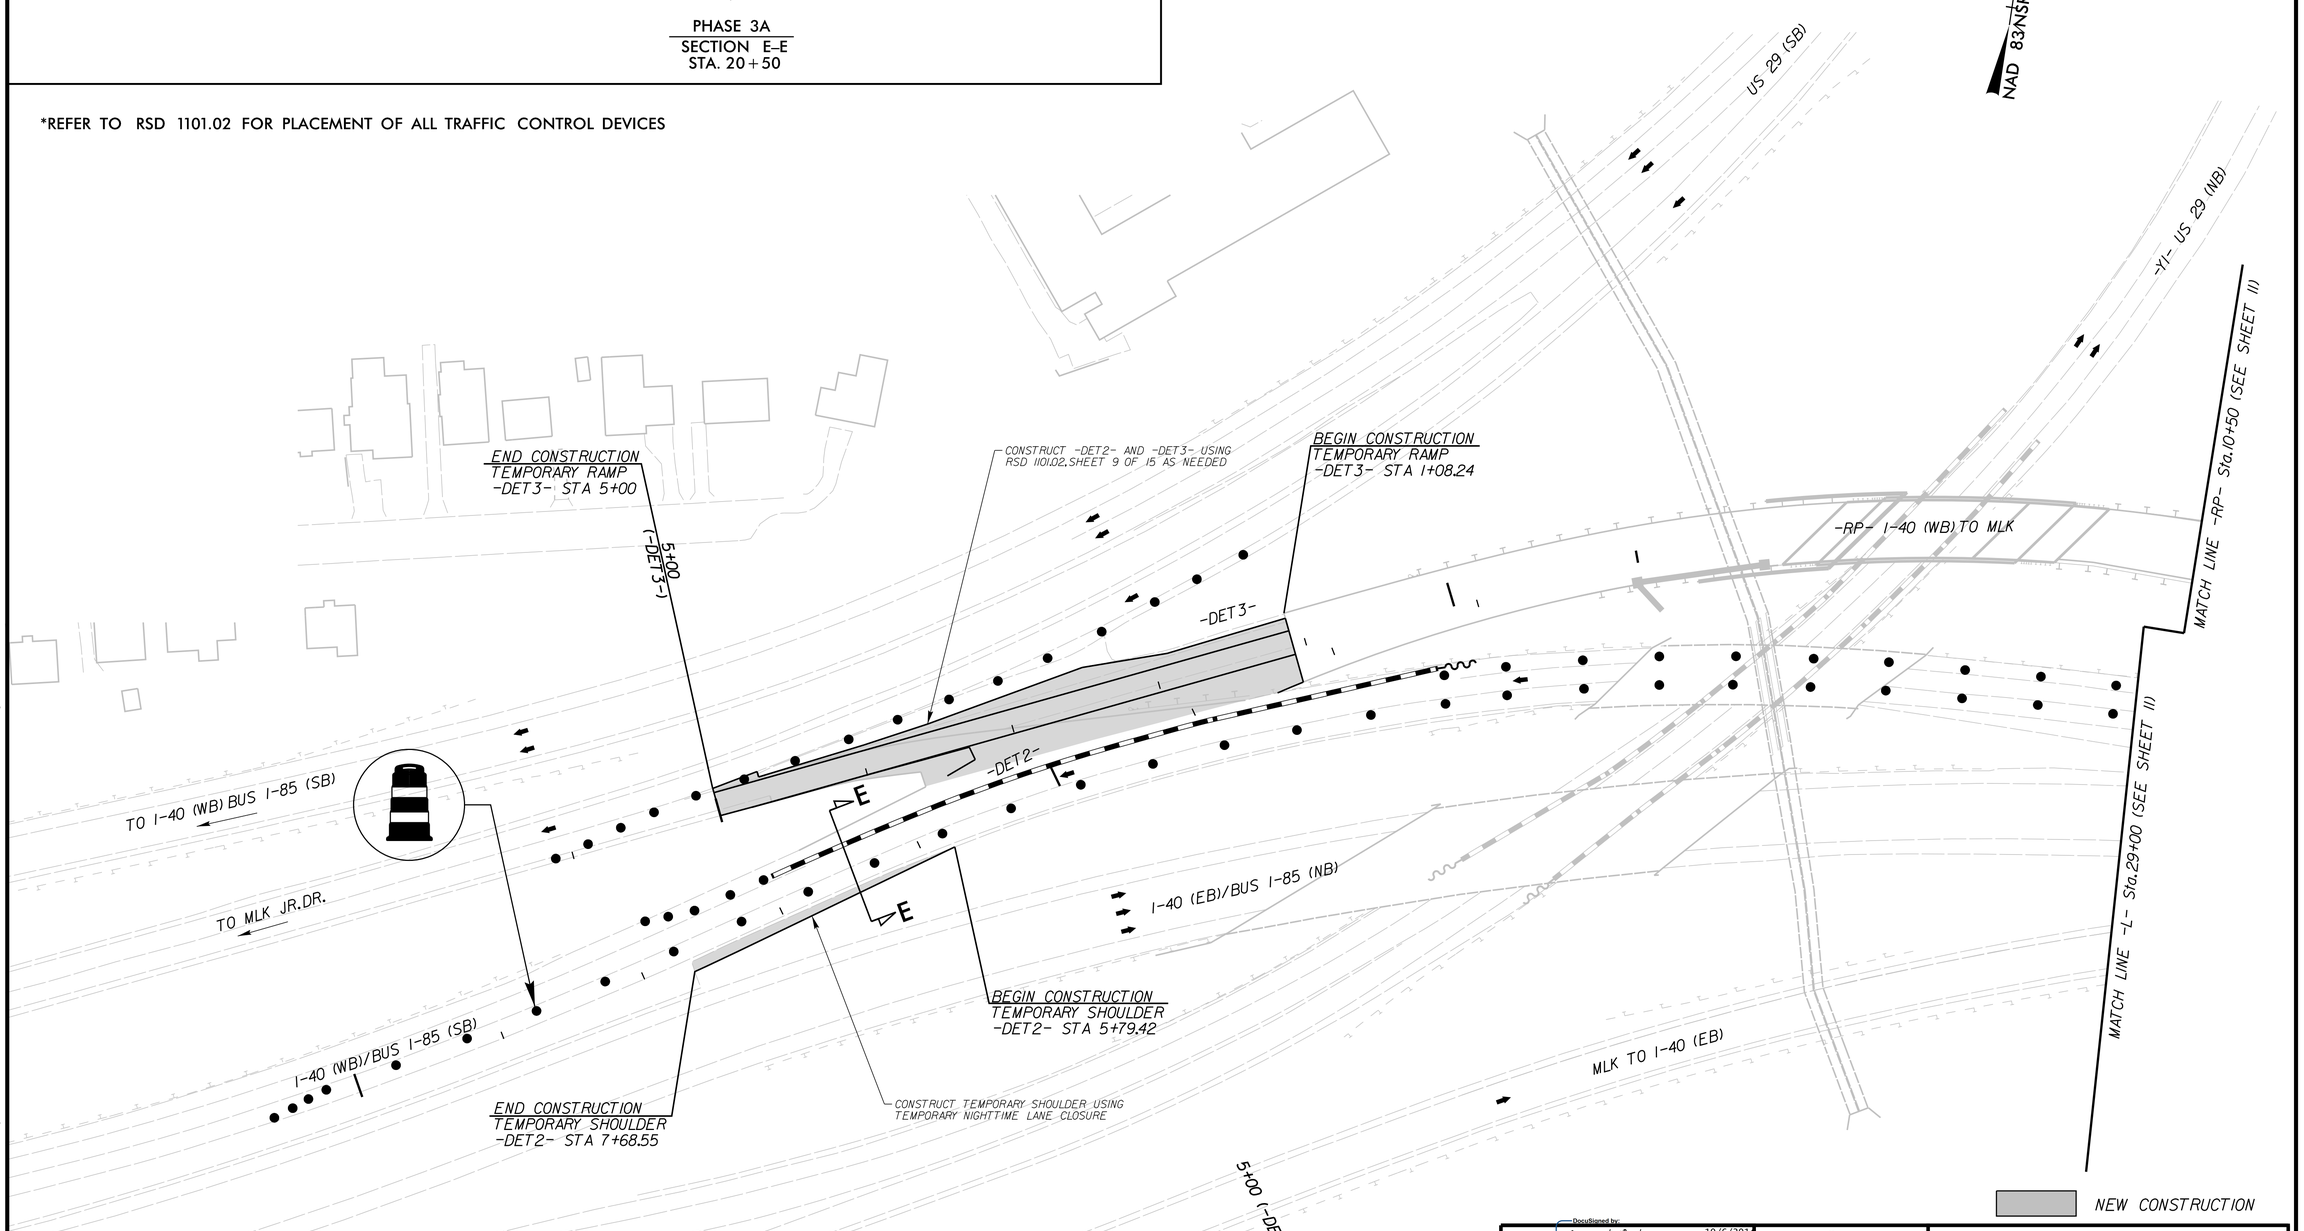

APPROVED: DocuSigned by: Chadwick Beck DATE: 10/6/2014

SEAL

NORTH CAROLINA PROFESSIONAL SEAL 34391 ENGINEER CHADWICK W. BECK

DIVISION OF HIGHWAYS · STATE OF NORTH CAROLINA · DEPARTMENT OF TRANSPORTATION · WORK ZONE TRAFFIC CONTROL

Kimley»Horn

TRAFFIC CONTROL PHASE 3 STEP 4

K:\RAL_Roadway\011036186 - B-5119\Traffic\TrafficControl\TCP\B5119_tmp_psh10.dgn

10/2/2014