PROJ. REFERENCE NO.	SHEET NO.
B-5119	TMP-4

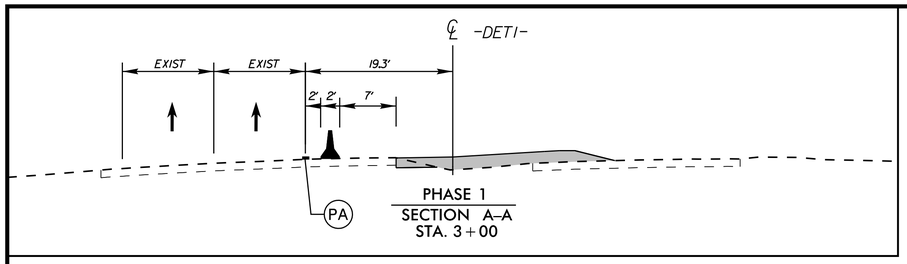

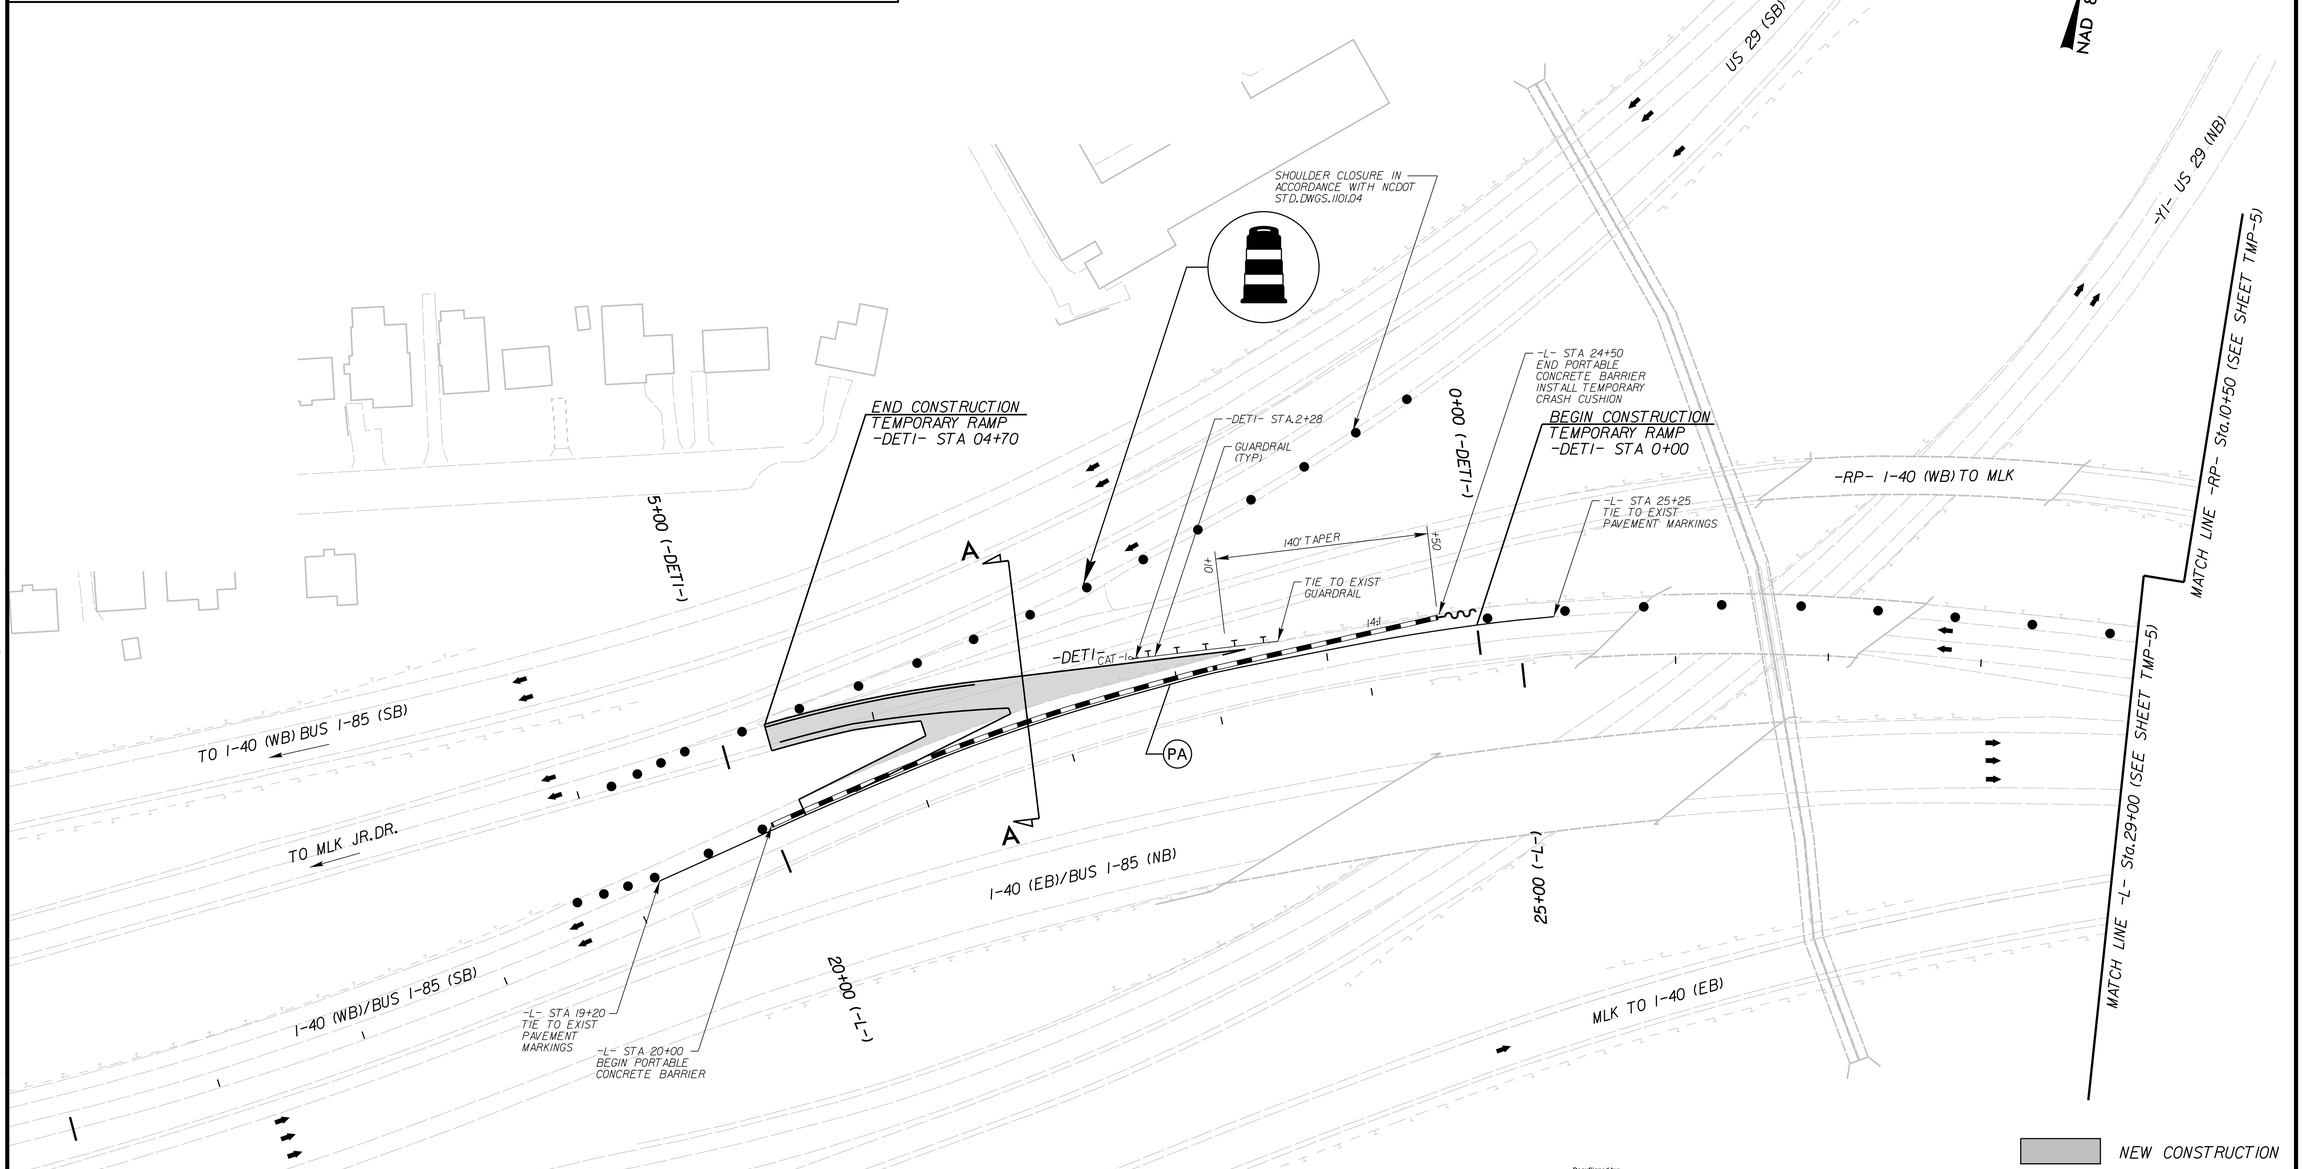

K:\RAL_Roadway\01\036\86 – B-5119\Traffic\TrafficControl\TCP\B5119_tmp_psh04.dgn

9/30/2014

Kimley»Horn

APPROVED: DocuSigned by: Chadwick Beck DATE: 10/6/2014

SEAL

NORTH CAROLINA PROFESSIONAL SEAL 34391 ENGINEER CHADWICK W. BECK

DIVISION OF HIGHWAYS STATE OF NORTH CAROLINA DEPARTMENT OF TRANSPORTATION WORK ZONE TRAFFIC CONTROL

TRAFFIC CONTROL PHASE 1