PROJ. REFERENCE NO.	SHEET NO.
B-5119	TMP-5

MESSAGE NO. 1	MESSAGE NO. 2
RIGHT LANE CLOSED	MERGE LEFT

CHANGEABLE MESSAGE SIGN

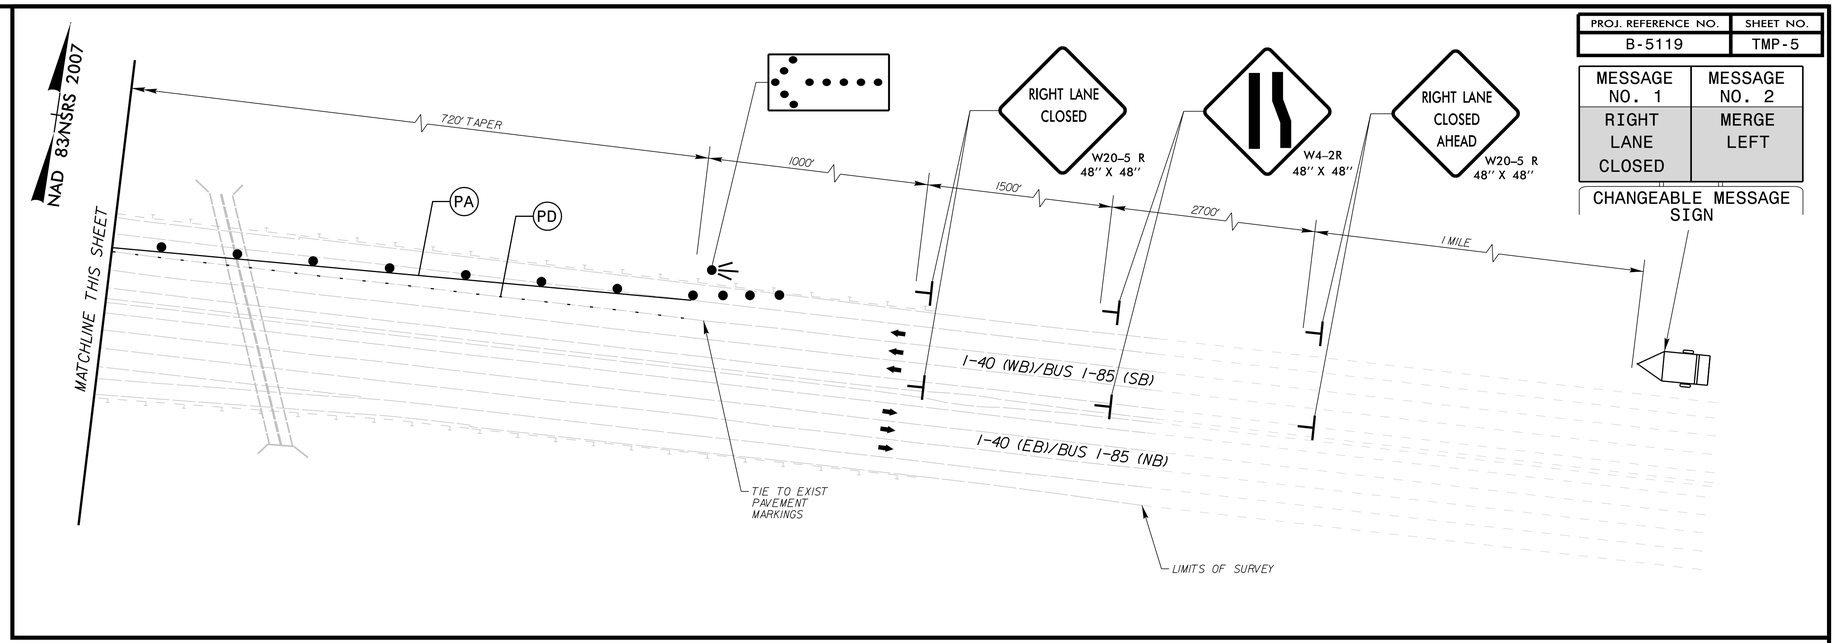

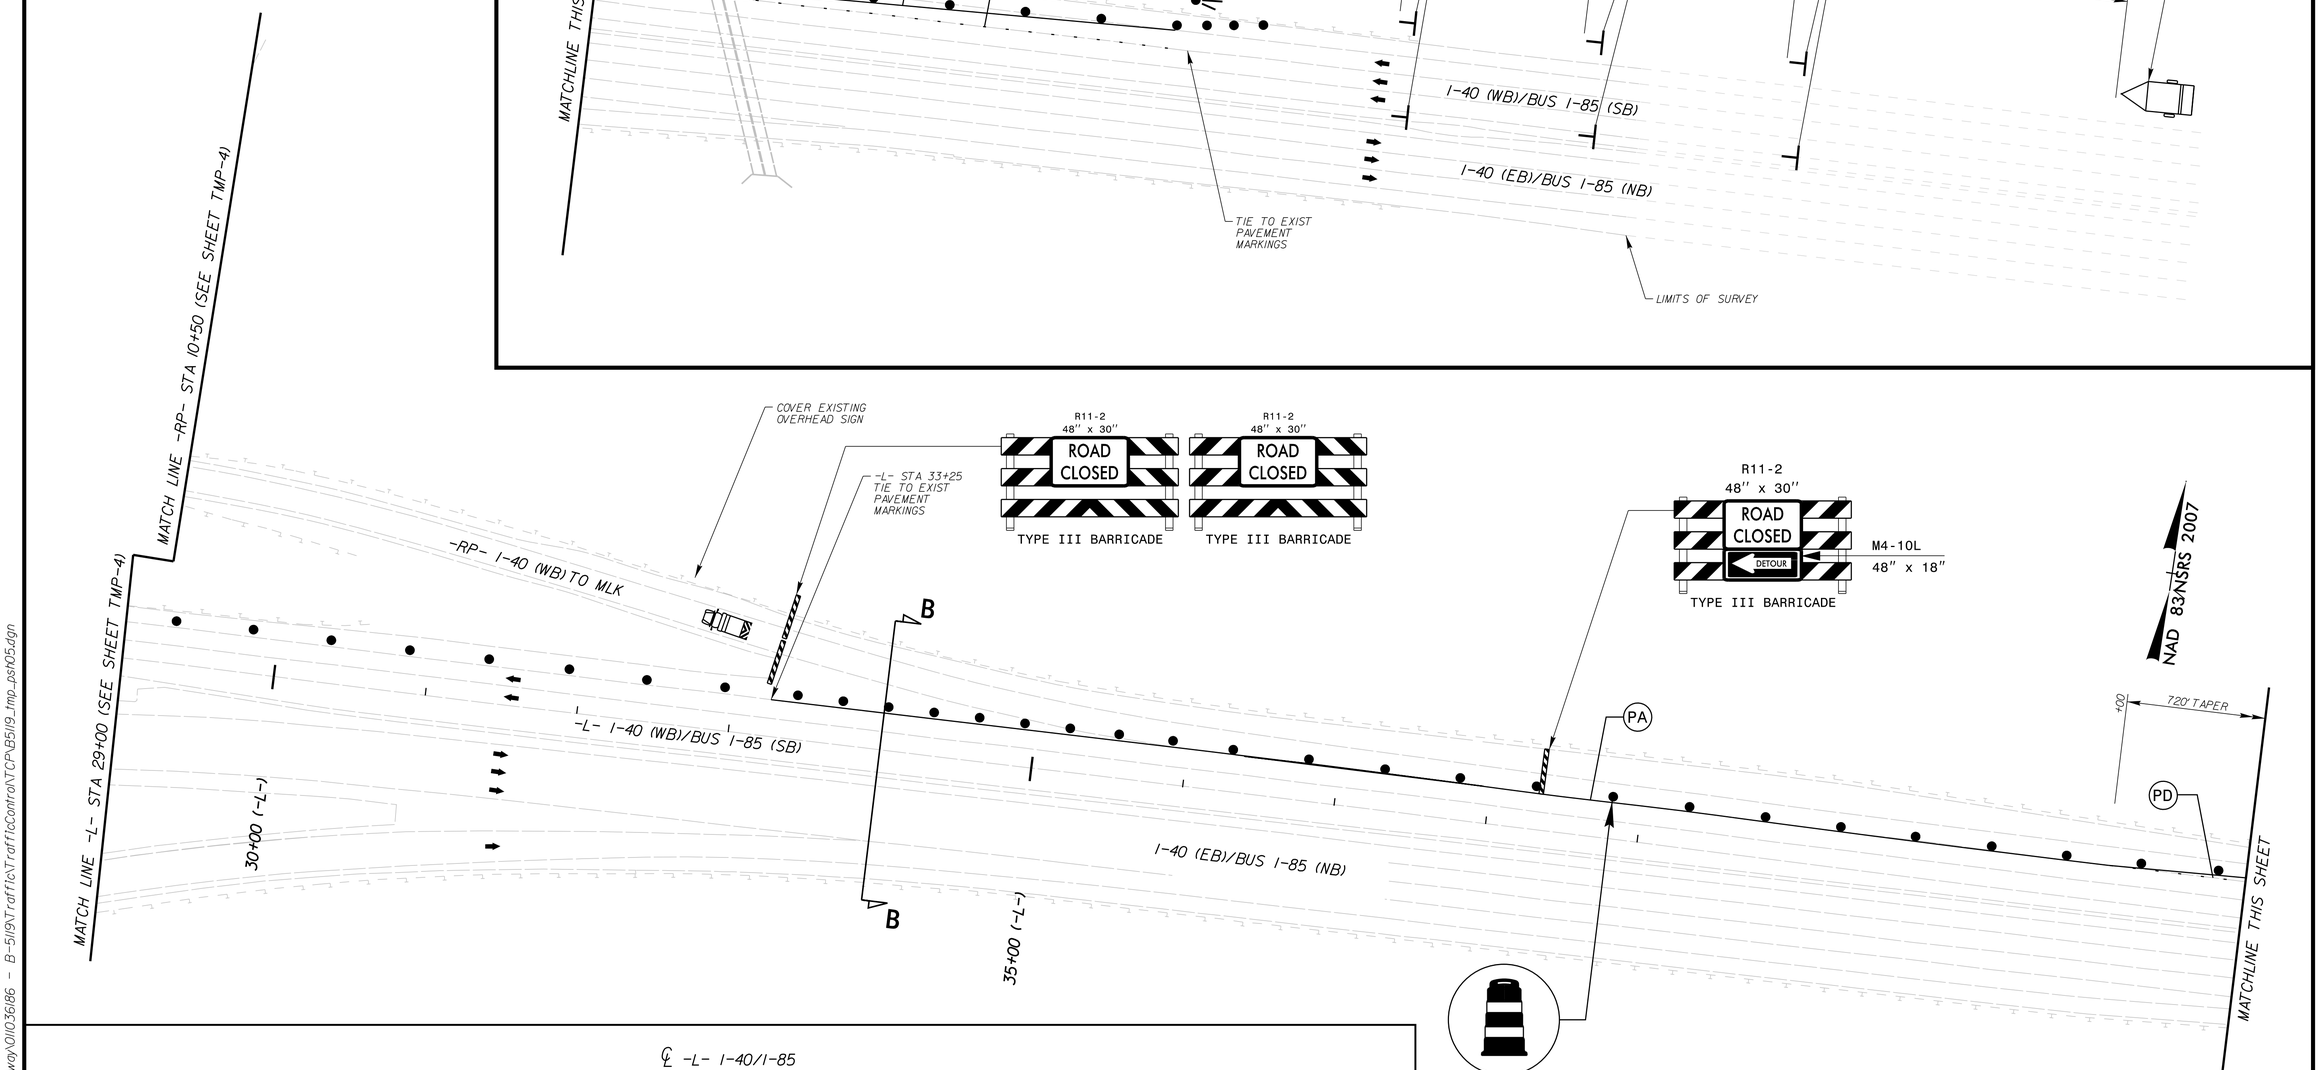

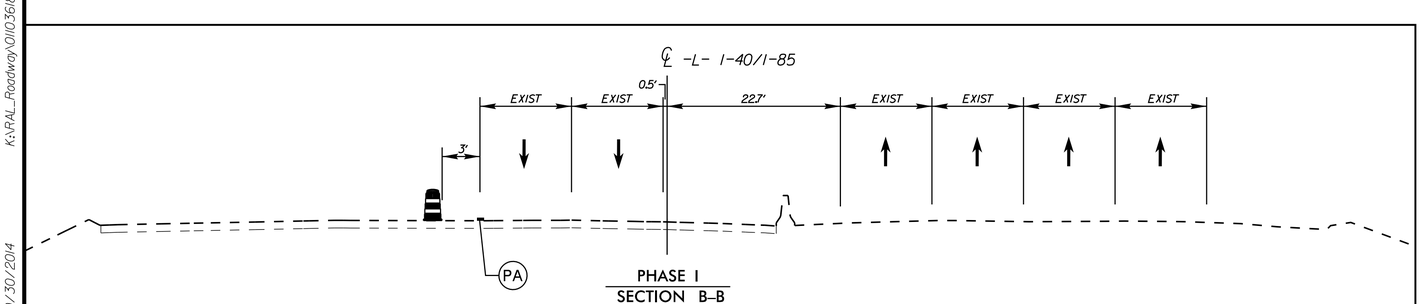

PHASE I
SECTION B-B
STA. 34+00

Kimley»Horn

NEW CONSTRUCTION

APPROVED: DocuSigned by: Chadwick Beck DATE: 10/6/2014

SEAL

NORTH CAROLINA PROFESSIONAL SEAL 34391 ENGINEER CHADWICK W. BECK

DIVISION OF HIGHWAYS STATE OF NORTH CAROLINA DEPARTMENT OF TRANSPORTATION WORK ZONE TRAFFIC CONTROL

TRAFFIC CONTROL PHASE I

K:\RAL_Roadway\011036186 - B-5119\Traffic\TrafficControl\B5119_tmp_pst05.dgn

9/30/2014