TIP NO.	SHEET NO.
B-5119	PMP-2

APPROVED: DocuSigned by: Ronald W. King 069SD7A9577C4DC...

DATE: 10/7/2014

SEAL

NORTH CAROLINA PROFESSIONAL SEAL 022959 ENGINEER RONALD W. KING

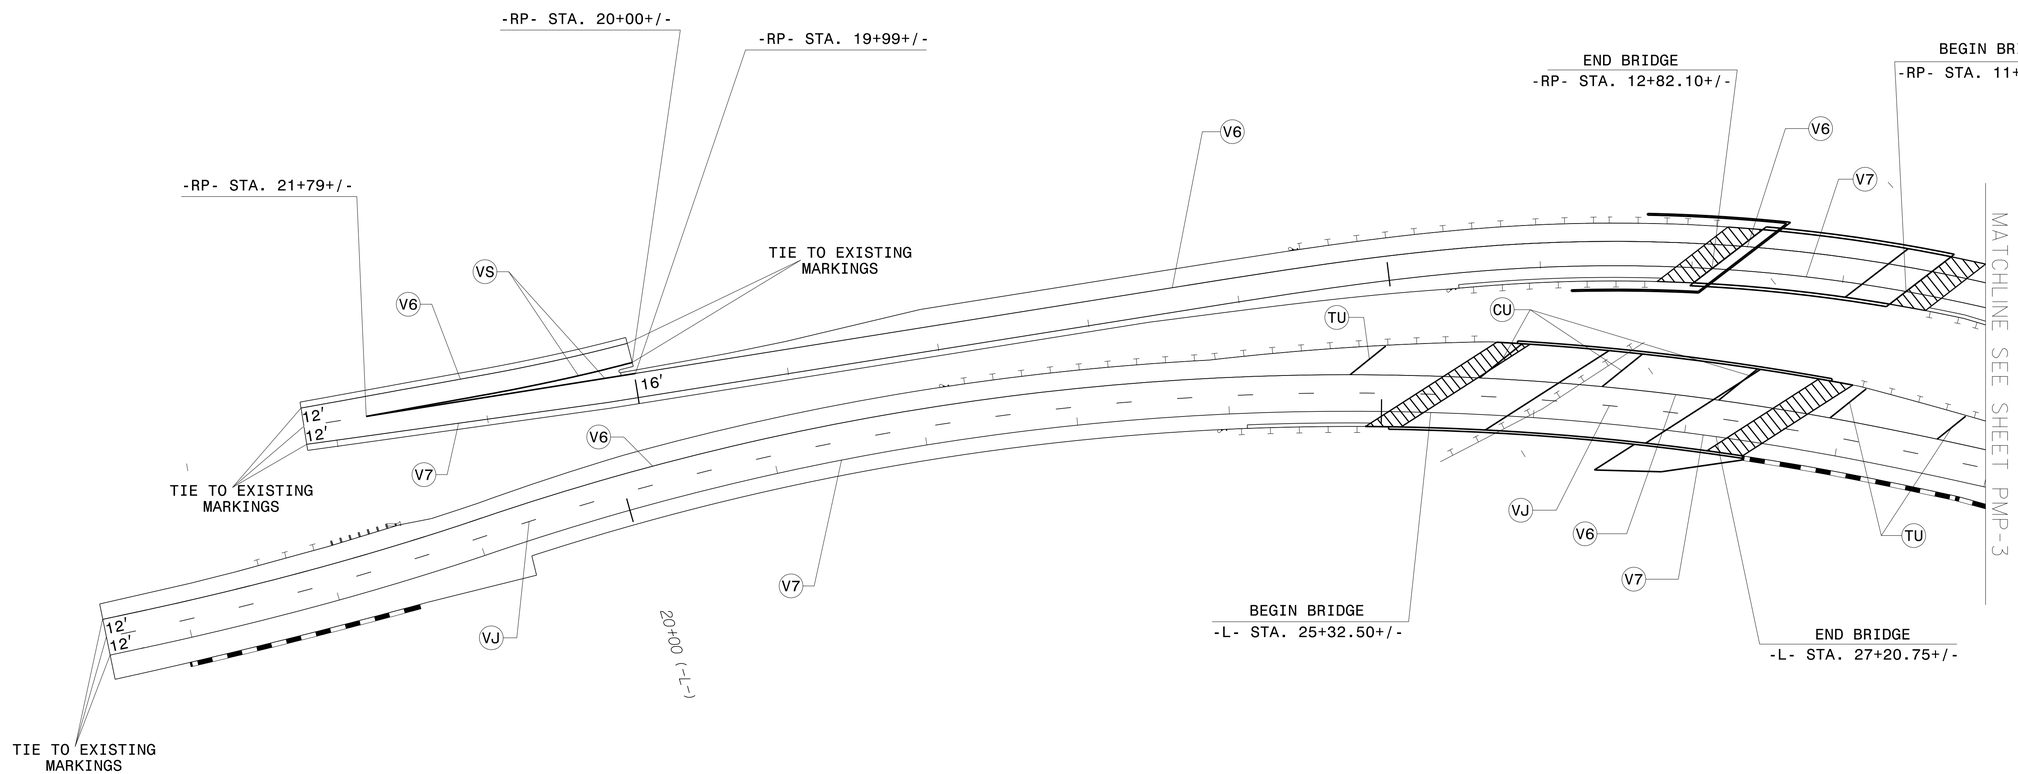

PM SCHEDULE

V6	WHITE EDGLINE (6")
V7	YELLOW EDGLINE (6")
VJ	10 FT. WHITE SKIP (6")
VS	WHITE GORELINE (12")
VT	WHITE SOLID LANE LINE (12")
TU	WHITE DIAGONAL (12", 90 MIL)
CU	WHITE DIAGONAL (12")
MF	SNOWPLOWABLE MARKER
MB	PERMANENT RAISED MARKER

PAVEMENT MARKING DETAIL

10/2/2014
R:\Traffic\Signing\PMP\B-5119_Sgn_PMP_2.dgn
User:scotemar