TIP NO.	SHEET NO.
B-5119	SIGN-5

APPROVED: DocuSigned by: Ronald W. King 069SD7A9577C4DC...

DATE: 10/7/2014

SEAL

NORTH CAROLINA PROFESSIONAL SEAL 022959 ENGINEER RONALD W. KING

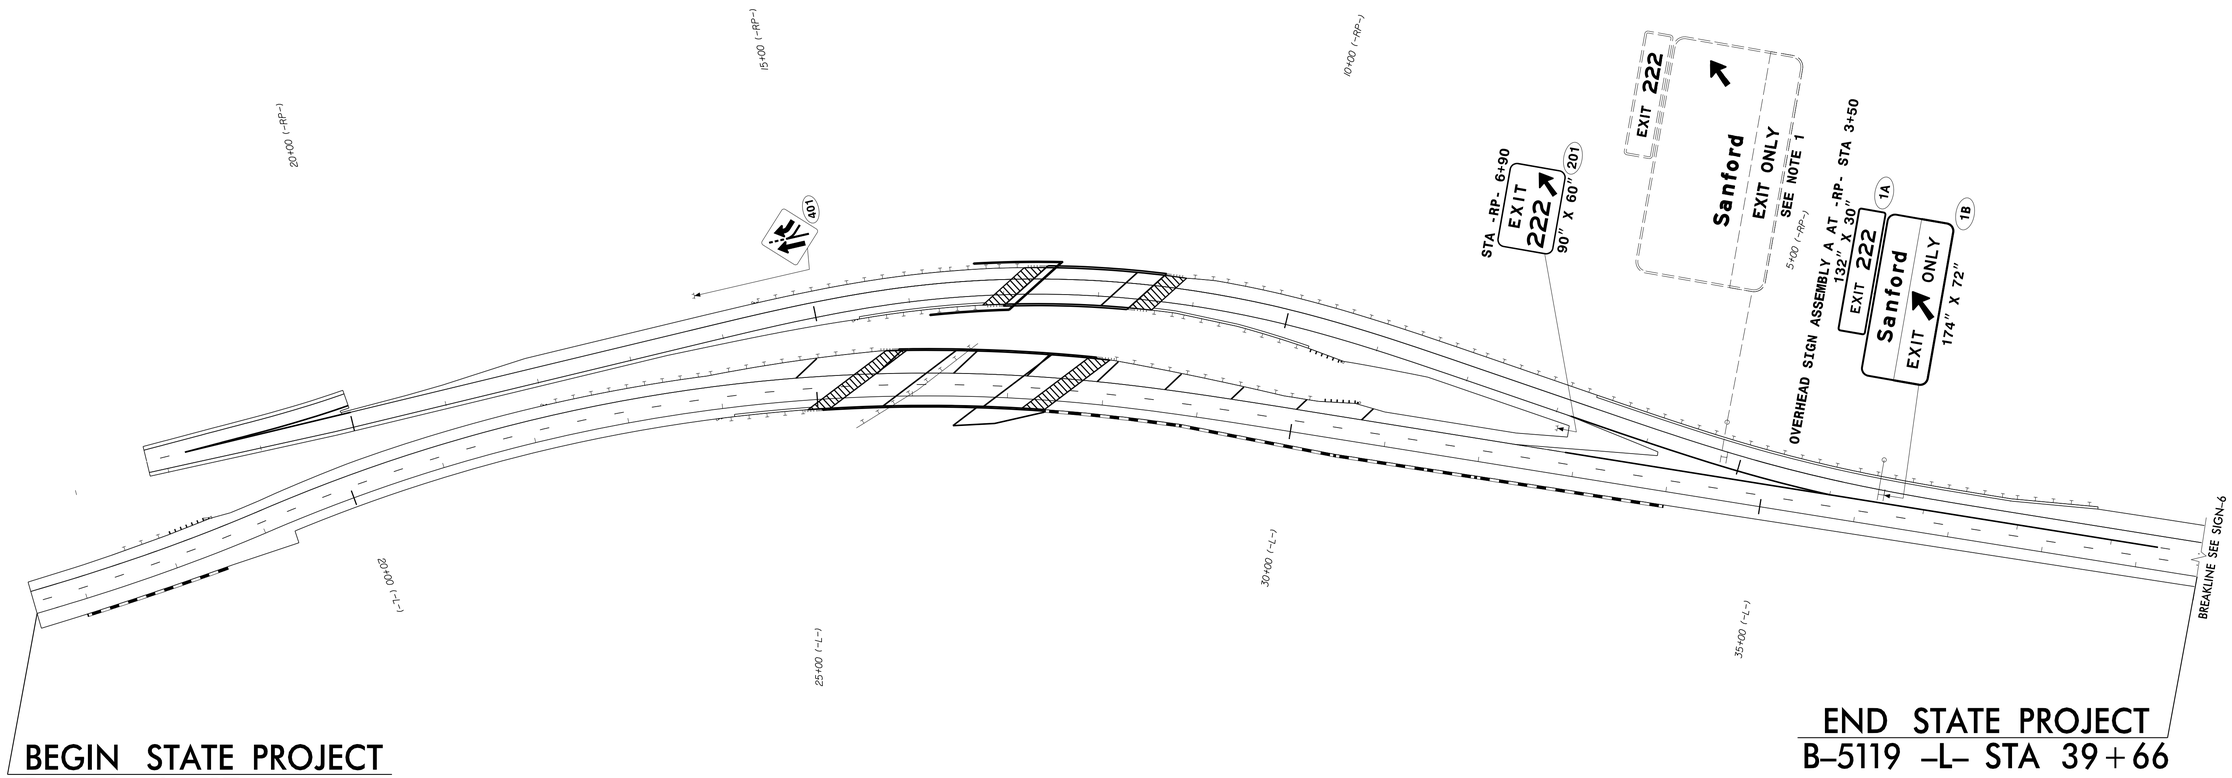

PROJECT NOTES

1 DISPOSAL OF SIGN SYSTEM, OVERHEAD
2 DISPOSAL OF SIGN, A OR B (OVERHEAD)
3 DISPOSAL OF WALKWAY
4 DISPOSAL OF LIGHTING SYSTEM
5 SIGN ERECTION, TYPE A (OVERHEAD)
6 SIGN ERECTION, TYPE B (OVERHEAD)

I-40W /Bus I-85S
Proposed Signs

10/2/2014
R:\Traffic\Signing\CADD\Signing Layout Plans\B-5119_Sgn_SGN_5.dgn
User:scolemar