STATE	STATE PROJECT REFERENCE NO.	SHEET NO.	TOTAL SHEETS
N.C.	B-5119	ITS-1	

STATE PROJ. NO.	F. A. PROJ. NO.	DESCRIPTION
42261.1.1	BRIMS-040-4(138)259	P.E.
42261.3.FS1	BRIMS-040-4(138)259	CONST

TIP PROJECT: B-5119

CONTRACT: C203518

STATE OF NORTH CAROLINA
DIVISION OF HIGHWAYS

GUILFORD COUNTY

VICINITY MAP

LOCATION: BRIDGE NOS. 349 AND 291 OVER US-29-70-220 ON I-40/I-85

TYPE OF WORK: REMOVAL AND RELOCATION OF EXISTING CCTV CAMERA

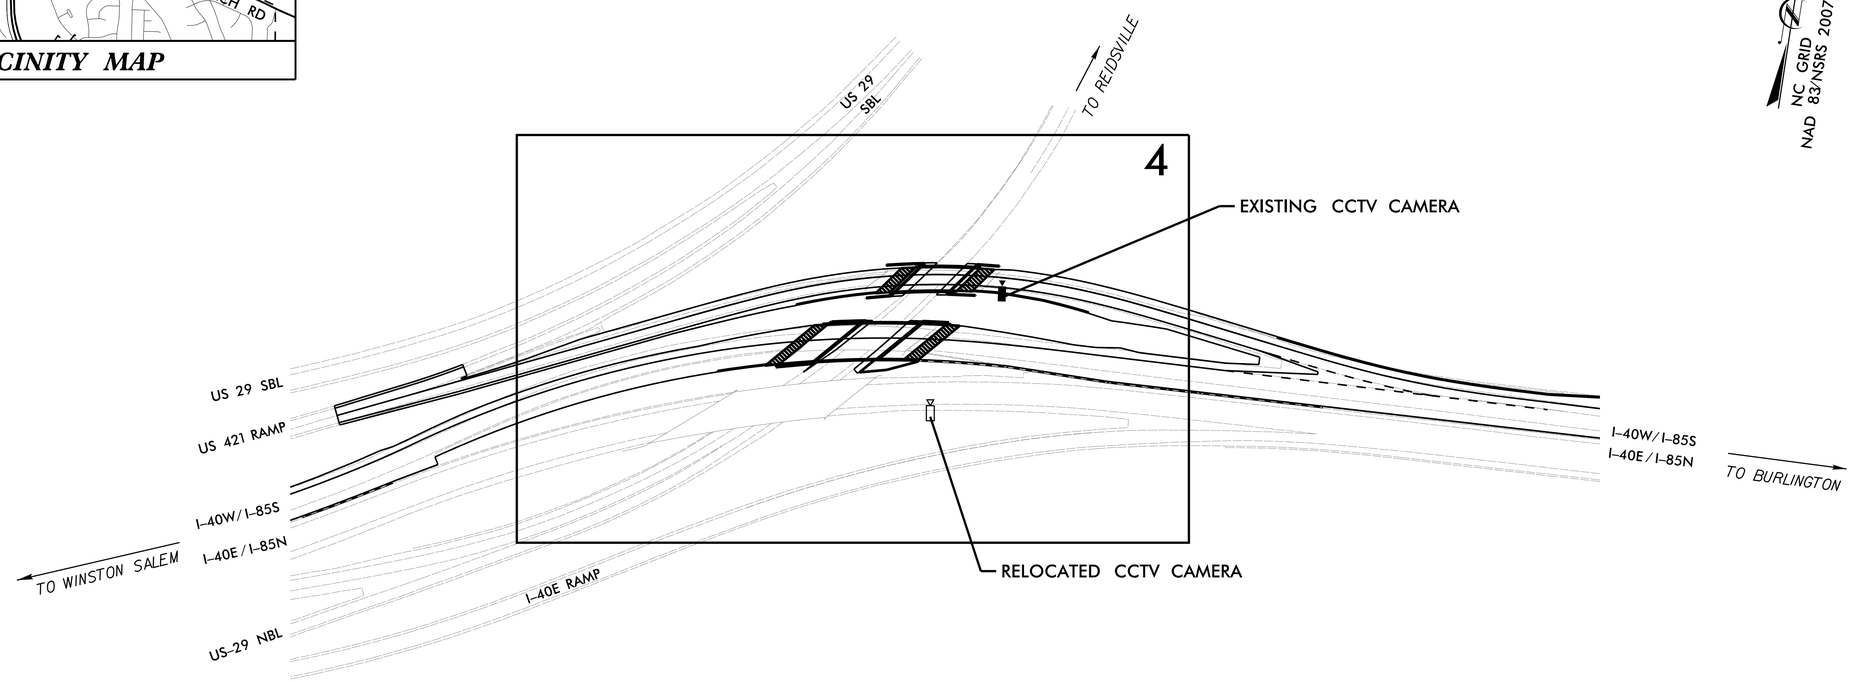

FINAL PLANS

2012 STANDARD SPECIFICATIONS

PROJECT LENGTH

PROJECT LENGTH = 0.44 MILE

LETTING DATE:

JANUARY 2015

INDEX OF SHEETS

SHEET 1 ..... TITLE SHEET
SHEET 2 ..... CONSTRUCTION NOTES AND LEGEND
SHEET 3 ..... TYPICAL DETAIL
SHEET 4 ..... CCTV RELOCATION PLAN

ROADWAY STANDARD DRAWINGS

THE FOLLOWING ROADWAY STANDARDS AS APPEAR IN "ROADWAY STANDARD DRAWINGS" ROADWAY DESIGN UNIT - N.C. DEPARTMENT OF TRANSPORTATION - RALEIGH, N.C., DATED JANUARY 2012 ARE APPLICABLE TO THIS PROJECT AND BY REFERENCE HEREBY ARE CONSIDERED A PART OF THESE PLANS:

STD. NO.	TITLE
1700.01	ELECTRICAL SERVICE OPTIONS
1700.02	ELECTRICAL SERVICE GROUNDING
1715.01	UNDERGROUND CONDUIT-TRENCHING
1716.01	JUNCTION BOXES
1730.01	FIBER OPTIC CABLE

NCDOT CONTACTS:
TRANSPORTATION SAFETY AND MOBILITY
INTELLIGENT TRANSPORTATION SYSTEMS SECTION
THOMAS G. PARKER - ITS PROJECT ENGINEER
SHERRY C. YOW - ITS PROJECT DESIGN ENGINEER

PLANS PREPARED BY: Kimley»Horn

NC License #F-0102
P.O. Box 33068
Raleigh, NC 27636
TEL: (919) 677-2000
FAX: (919) 677-2050

KIMLEY-HORN CONTACTS: T.F. BURCHETT, P.E. - PROJECT MANAGER
KEVIN W. SMITH, P.E. - PROJECT ENGINEER

750 Greenfield Pkwy., Garner, NC 27529

SEAL

SIGNATURE *DATE*

SEAL

NORTH CAROLINA PROFESSIONAL SEAL 030472 ENGINEER KEVIN W. SMITH

DocuSigned by: Kevin W. Smith, P.E. 11/12/2014
0B8EC3B5B5A4EE... *SIGNATURE* *DATE*

11/12/2014 11:23:42 AM $USER$ $FILE$