DocuSign Envelope ID: 15D54574-765E-4509-A721-DEE3FD812A7F

NOTES

SEE NOTES ON SHEET 1 OF 3.

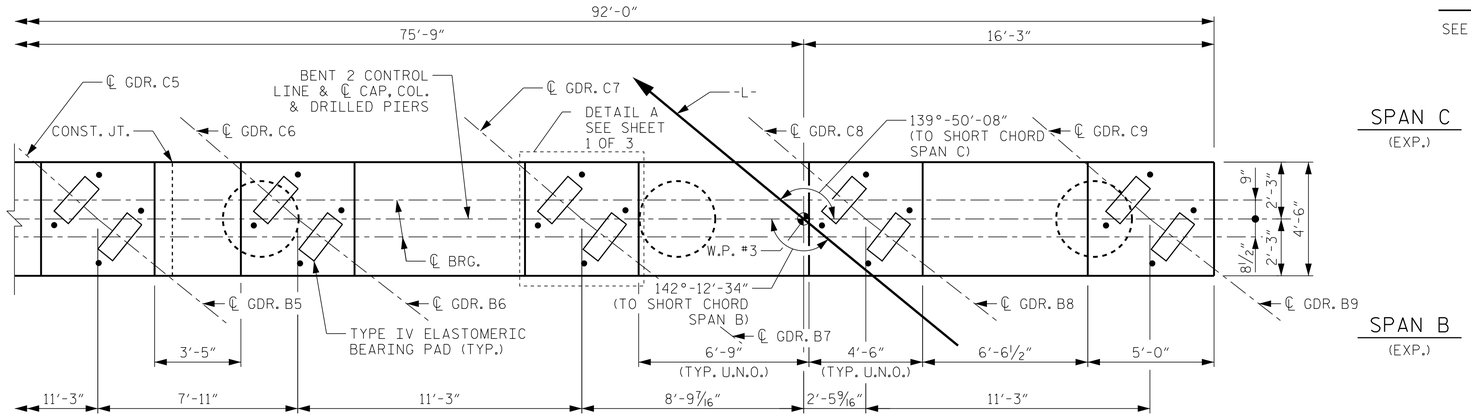

** INVERT ALTERNATE STIRRUP PAIRS

PLAN

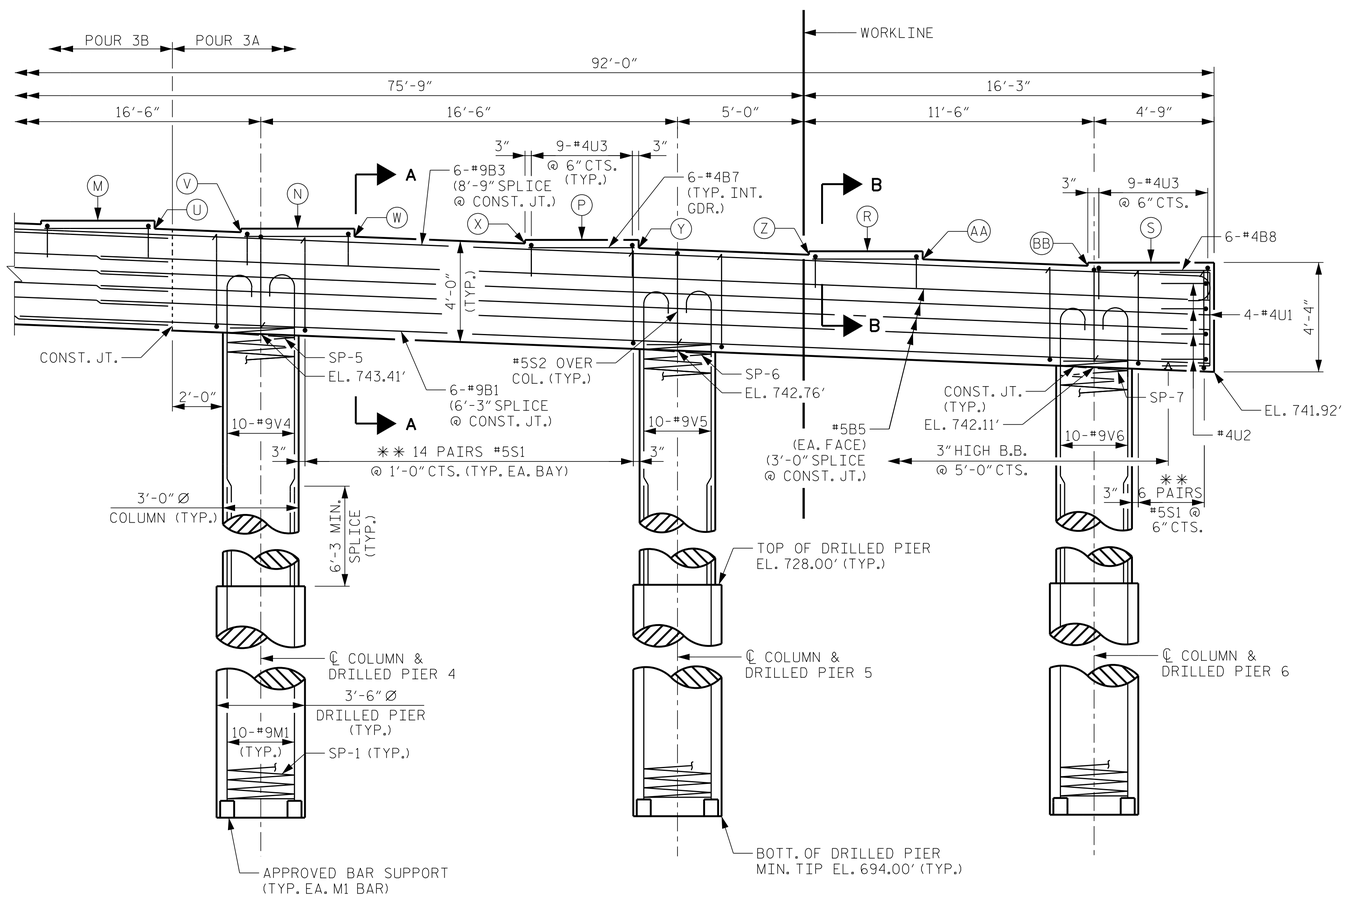

ELEVATION

ELEVATION TABLE	
M	747.90'
N	747.58'
P	747.14'
R	746.69'
S	746.24'
T	747.76'
U	747.58'
V	747.44'
W	747.26'
X	746.99'
Y	746.82'
Z	746.55'
AA	746.37'
BB	746.11'

PROJECT NO. B-5119

GUILFORD COUNTY

STATION: 26+31.94 -L-
16+43.93 -Y1-

SHEET 2 OF 3

STATE OF NORTH CAROLINA
DEPARTMENT OF TRANSPORTATION
RALEIGH

SUBSTRUCTURE

BENT 2

NORTH CAROLINA PROFESSIONAL SEAL 12186 ENGINEER CECIL L. NARRON

DocuSigned by: Cecil L. Narron C169A3D645024DD... 11/3/2014

Kimley»Horn
333 Fayetteville Street, Suite 600
Raleigh, NC 27601-1772
Phone (919) 835-1494
NC LICENSE # F-0102

This document, together with the concepts and designs presented herein, as an instrument of services, is intended only for the specific purpose and client for which it was prepared. Reuse of and improper reliance of this document without written authorization and adoption by Kimley-Horn and Associates, Inc. shall be without liability to Kimley-Horn and Associates, Inc.

Copyright Kimley-Horn and Associates, Inc., 2014

REVISIONS								SHEET NO.
NO.	BY:	DATE:	NO.	BY:	DATE:			S-37
1			3					TOTAL SHEETS
2			4					77

DRAWN BY: J. I. KIMBLE DATE: 10/14
CHECKED BY: J. C. WILSON DATE: 10/14
DESIGN ENGINEER OF RECORD: C.L. NARRON DATE: 10/14

10/31/2014 K:\RDT_Structures_Bridge\NC\01103618b_B-5119 I40-85 Bridges\Cad\dgn\B-5119_349_S37.dgn