DocuSign Envelope ID: 15D54574-765E-4509-A721-DEE3FD812A7F

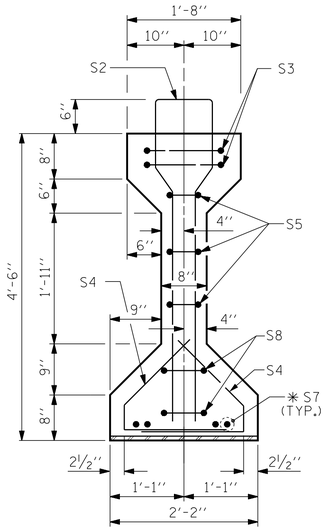

SECTION A-A

✳ FOR S7 BARS, SEE DETAIL "A" OF "PRESTRESSED CONCRETE GIRDER CONTINUOUS FOR LIVE LOAD DETAILS" SHEET

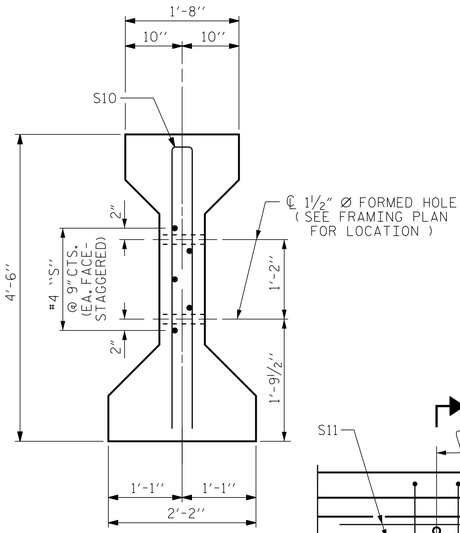

SECTION C-C

(S1 BARS NOT SHOWN)

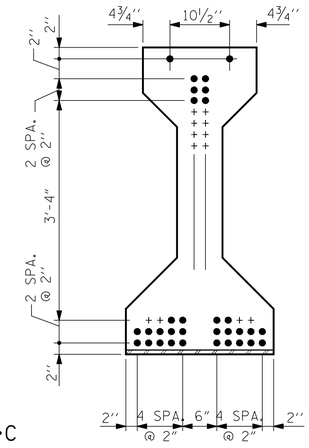

AT END OF GIRDER

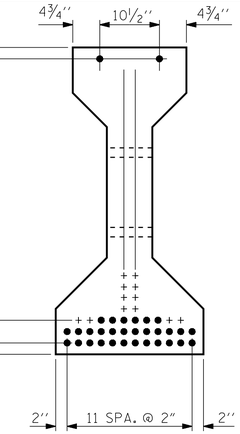

AT ℄ OF GIRDER

0.6" Ø LOW RELAXATION STRAND LAYOUT

● FULLY BONDED STRANDS

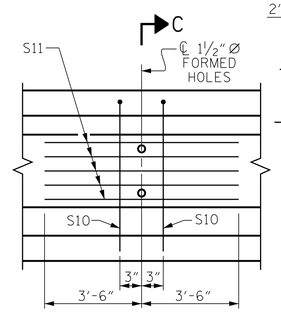

PARTIAL ELEVATION

SHOWING INTERMEDIATE DIAPHRAGM REINFORCING STEEL FOR EXTERIOR GIRDERS

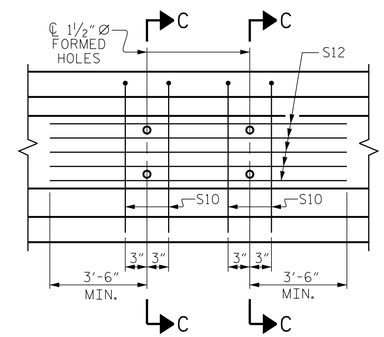

PARTIAL ELEVATION

SHOWING INTERMEDIATE DIAPHRAGM REINFORCING STEEL FOR INTERIOR GIRDERS

GDR.	DIM. "A"	DIM. "B"	DIM. "C"	DIM. "D"
B1	-	20'-11 13/16"	12'-2 15/16"	-
B2-B4	8'-8 7/8"	12'-2 15/16"	12'-2 15/16"	8'-8 7/8"
B5	7'-11 1/16"	12'-2 15/16"	13'-11 1/16"	7'-0 3/4"
B6-B8	8'-10 9/16"	12'-7 3/16"	12'-7 3/16"	8'-10 9/16"
B9	-	12'-7 3/16"	21'-5 3/4"	-

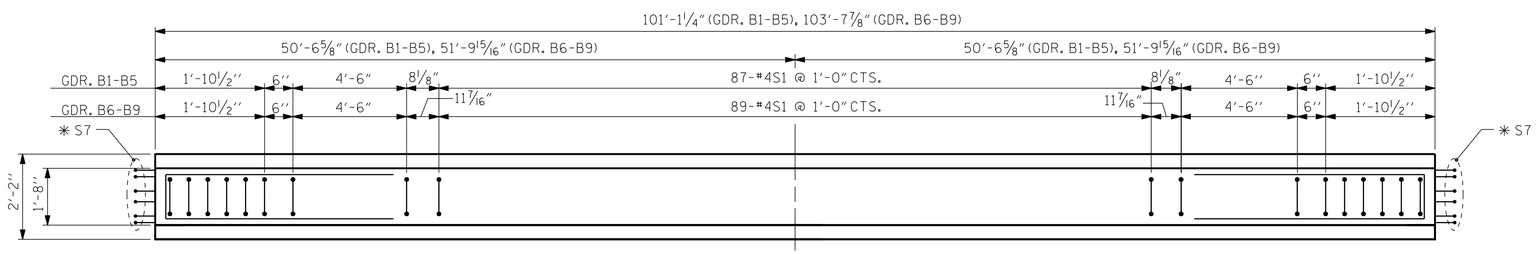

PLAN OF GIRDER

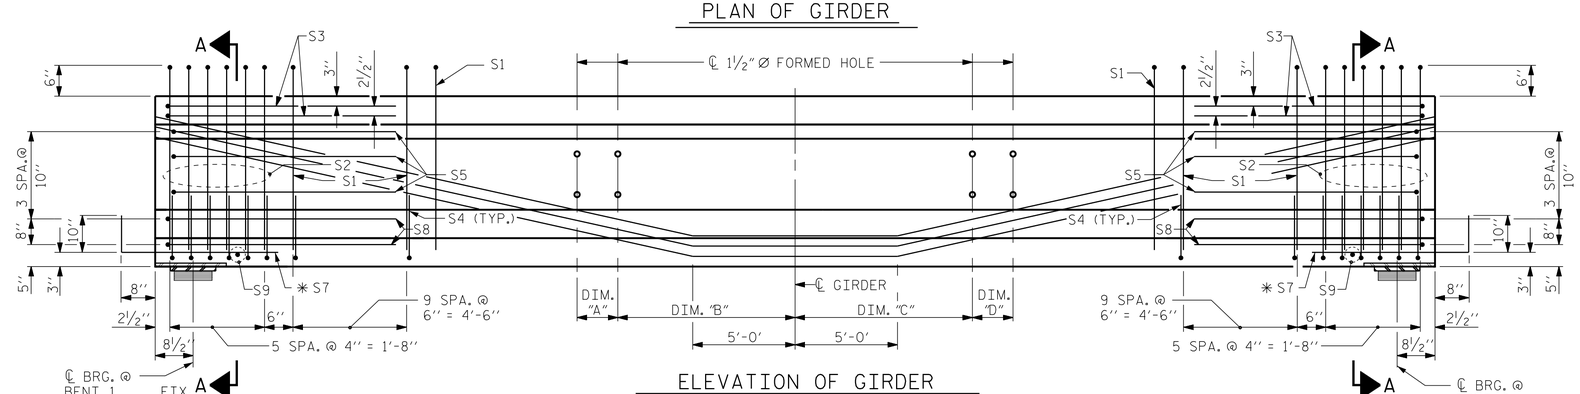

ELEVATION OF GIRDER

(SEE PARTIAL ELEVATION FOR ADDITIONAL "S" BARS)

0.6" Ø L. R. GRADE 270 STRANDS

AREA (SQUARE INCHES)	ULTIMATE STRENGTH (LBS. PER STRAND)	APPLIED PRESTRESS (LBS. PER STRAND)
0.217	58,600	43,950

REINFORCING STEEL FOR ONE GIRDER

	BAR	NUMBER	SIZE	TYPE	LENGTH	WEIGHT
GDR. B1-B5	S1	107	#4	1	10'-8"	762
GDR. B6-B9	S1	109	#4	1	10'-8"	777
	S1	57	#4	1	10'-8"	406
	S2	12	#6	1	10'-8"	192
	S3	4	#4	2	9'-1"	24
	S4	64	#4	3	3'-5"	146
	S5	6	#4	2	8'-5"	34
	✳ S7	12	#5	STR	3'-8"	46
	S8	4	#4	2	8'-7"	23
	S9	2	#3	STR	1'-10"	1
GDR. B1 & B9	S10	4	#5	2	8'-8"	36
GDR. B2-B8	S10	8	#5	2	8'-8"	72
GDR. B1 & B9	S11	10	#4	STR	7'-0"	47
GDR. B2-B8	S12	10	#4	STR	15'-11"	106

✳ NOTE: S7 BARS SHALL BE BENT BEFORE SHIPMENT. HEAT BENDING SHALL NOT BE ALLOWED.

BAR TYPES

ALL BAR DIMENSIONS ARE OUT-TO-OUT

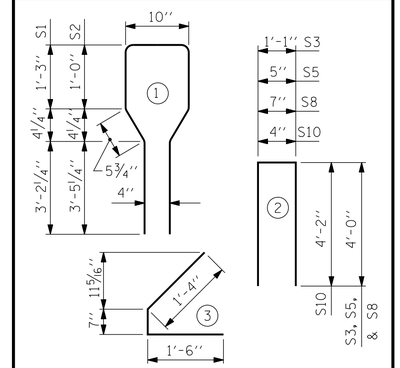

QUANTITIES FOR ONE GIRDER

	REINFORCING STEEL LB.	6,000 PSI CONCRETE C.Y.	0.6" Ø L.R. STRANDS No.
GIRDER B1	1,311	20.6	32
GIRDER B2-B5	1,406	20.6	32
GIRDER B6-B8	1,421	21.1	32
GIRDER B9	1,326	21.1	32

GIRDERS REQUIRED

NUMBER	LENGTH	TOTAL LENGTH
5 (B1-B5)	101'-1¼"	505'-6¼"
4 (B6-B9)	103'-7⅞"	414'-7½"

PROJECT NO. B-5119

GUILFORD COUNTY

STATION: 26+31.94 -L -
16+43.93 -Y1-

SHEET 2 OF 5

NORTH CAROLINA PROFESSIONAL SEAL 12186 ENGINEER CECIL L. NARRON

DocuSigned by: Cecil L. Narron C169A3D645024DD... 11/3/2014

Kimley»Horn
333 Fayetteville Street, Suite 600
Raleigh, NC 27601-1772
Phone (919) 835-1494
NC LICENSE # F-0102

This document, together with the concepts and designs presented herein, as an instrument of services, is intended only for the specific purpose and client for which it was prepared. Reuse of and improper reliance of this document without written consent by Kimley-Horn and Associates, Inc. shall be without liability to Kimley-Horn and Associates, Inc.

Copyright Kimley-Horn and Associates, Inc., 2014

STATE OF NORTH CAROLINA
DEPARTMENT OF TRANSPORTATION
RALEIGH

STANDARD
AASHTO TYPE IV
PRESTRESSED CONCRETE GIRDER
CONTINUOUS FOR LIVE LOAD
SPAN B

REVISIONS								SHEET NO.
NO.	BY:	DATE:	NO.	BY:	DATE:			S-15
1			3					TOTAL SHEETS
2			4					77

STD. NO. PCG6

ASSEMBLED BY : JIK	DATE : 10/14		
CHECKED BY : JCW	DATE : 10/14		
DRAWN BY : ELR 8/91	REV. 10/17/00R	RWW/LES	
CHECKED BY : GRP 8/91	REV. 5/1/06R	TLA/GM	
	REV. 10/1/11	MAA/GM	

10/31/2014 K:\RDT_Structures_Bridge\NC\01036186_B-5119 I40-85 Bridges\Cad\dgn\B-5119_349_S15.dgn