DocuSign Envelope ID: 15D54574-765E-4509-A721-DEE3FD812A7F

NOTES

SEE SHEET 1 OF 4 FOR NOTES.

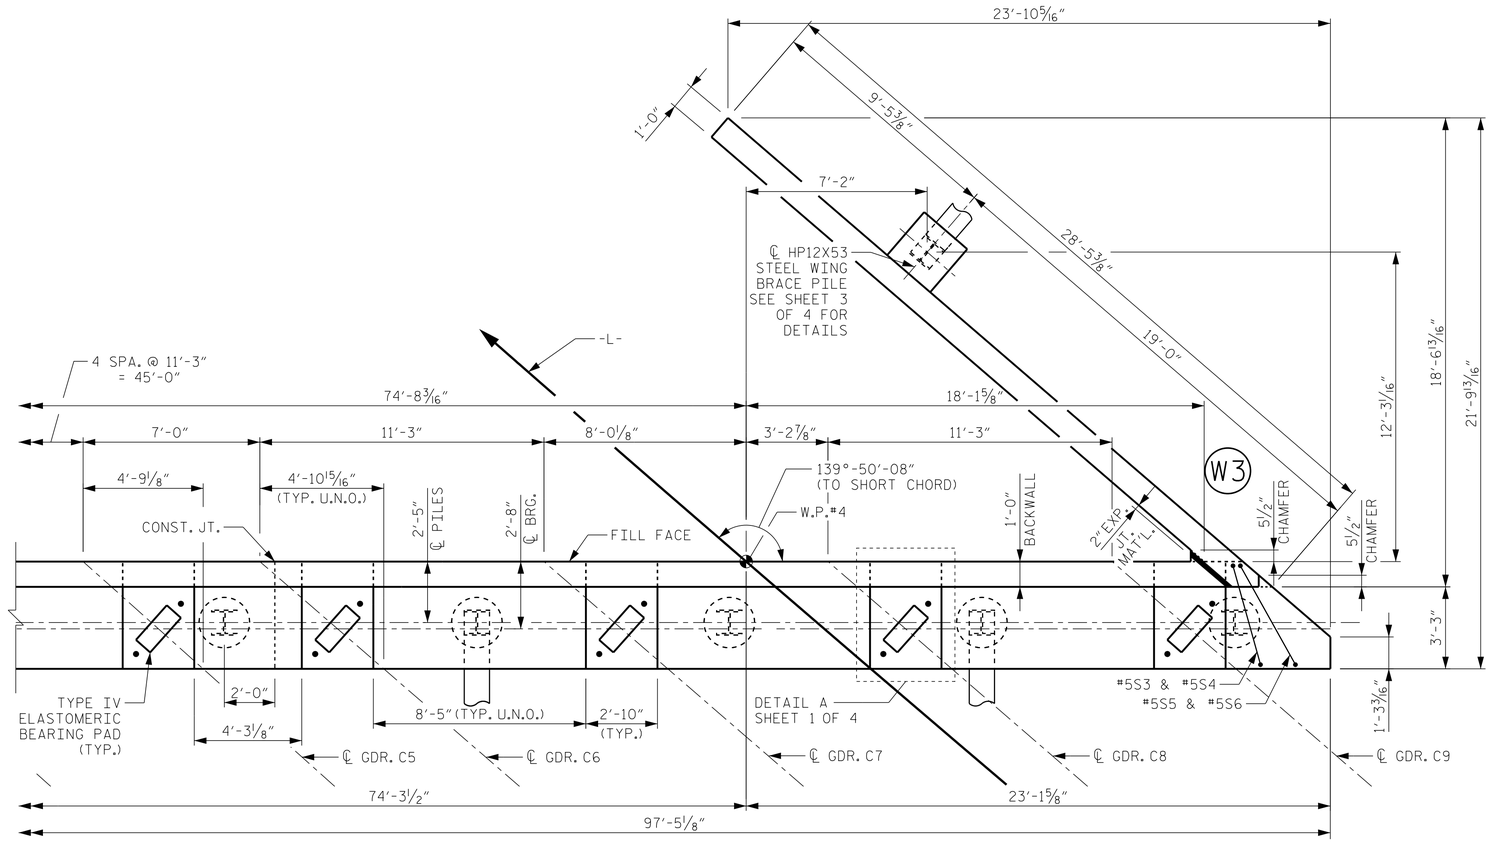

PLAN

TOP OF CAP ELEVATIONS			
K	747.72'	S	746.58'
L	747.61'	T	746.47'
M	747.45'	U	746.13'
N	747.34'	V	746.03'
P	747.01'	W	745.86'
R	746.90'		

TOP OF PILE ELEVATIONS	
6	745.56'
7	745.17'
8	744.78'
9	744.40'
10	744.01'

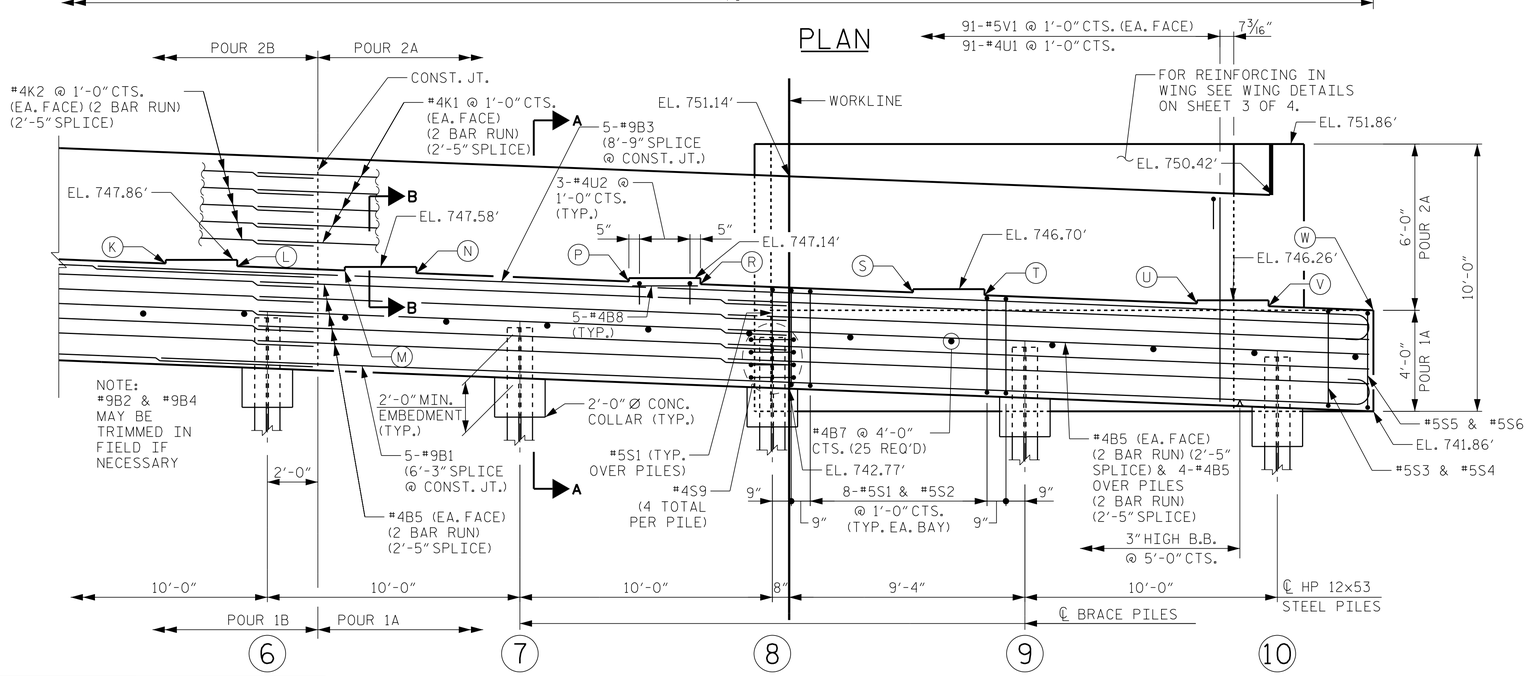

ELEVATION

NOTE: WING BRACE PILES NOT SHOWN FOR CLARITY.

PROJECT NO. B-5119

GUILFORD COUNTY

STATION: 26+31.94 -L-
16+43.93 -Y1-

SHEET 2 OF 4

NORTH CAROLINA PROFESSIONAL SEAL 12186 ENGINEER CECIL L. NARRON

DocuSigned by: Cecil L. Narron C169A3D64502 4DD... 11/3/2014

Kimley»Horn
333 Fayetteville Street, Suite 600
Raleigh, NC 27601-1772
Phone (919) 835-1494
NC LICENSE # F-0102

This document, together with the concepts and designs presented herein, as an instrument of services, is intended only for the specific purpose and client for which it was prepared. Reuse of and improper reliance on this document without written consent by Kimley-Horn and Associates, Inc. shall be at the user's sole risk, without liability to Kimley-Horn and Associates, Inc.

Copyright Kimley-Horn and Associates, Inc., 2014

STATE OF NORTH CAROLINA
DEPARTMENT OF TRANSPORTATION
RALEIGH

SUBSTRUCTURE

END BENT 2

REVISIONS							SHEET NO.
NO.	BY:	DATE:	NO.	BY:	DATE:		S-40
1			3				TOTAL SHEETS
2			4				77

DRAWN BY:	J. I. KIMBLE	DATE:	10/14
CHECKED BY:	J. C. WILSON	DATE:	10/14
DESIGN ENGINEER OF RECORD:	C.L. NARRON	DATE:	10/14

10/31/2014 K:\RDT_Structures_Bridge\NC\01036186_B-5119 I40-85 Bridges\Cad\dgn\B-5119_349_S40.dgn