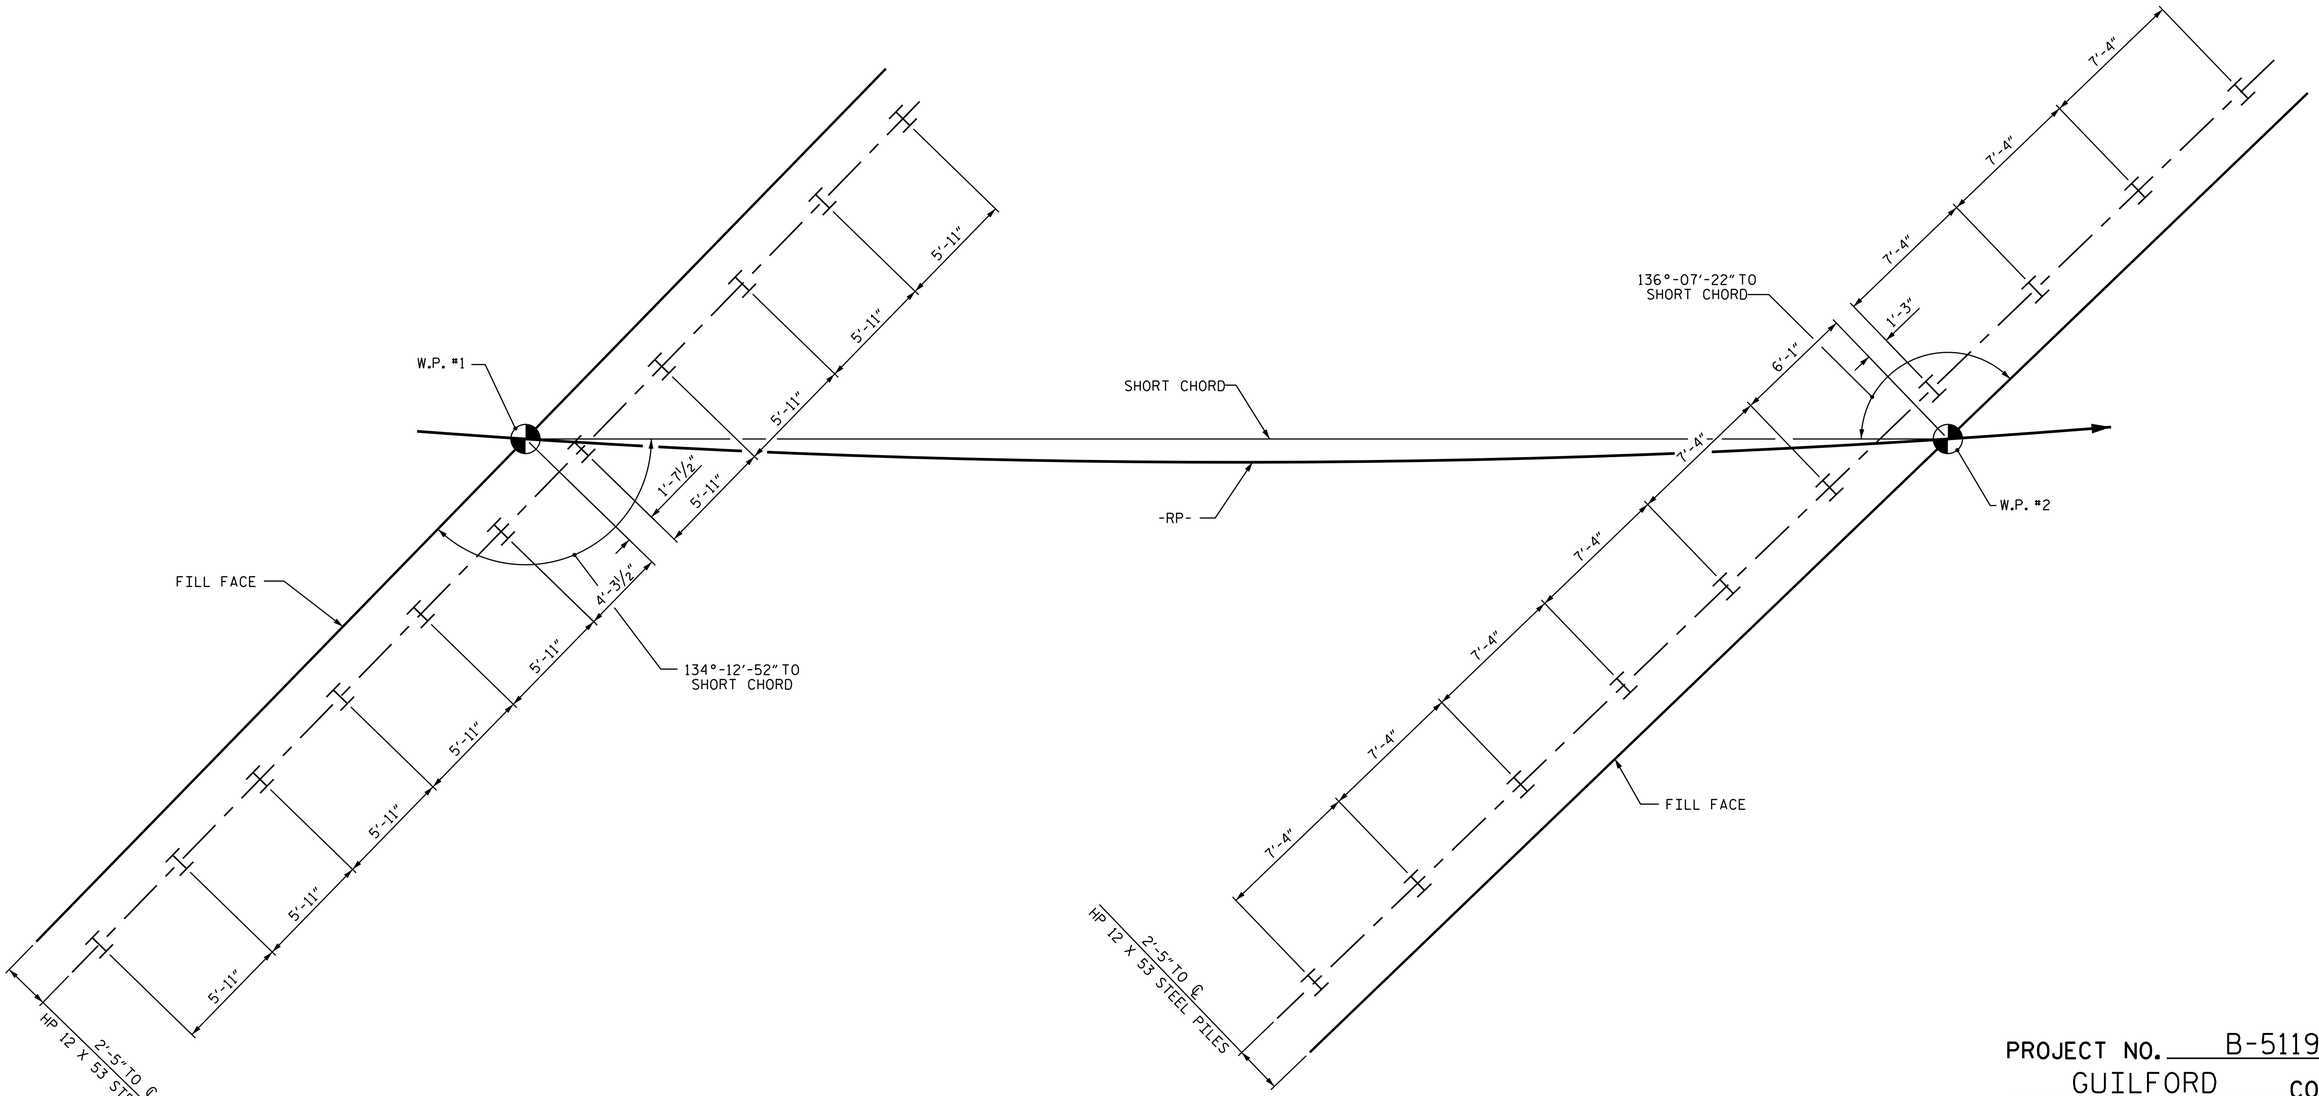

END BENT 1

END BENT 2

FOUNDATION LAYOUT

DIMENSIONS LOCATING PILES ARE SHOWN
TO CENTERLINE OF PILE AT BOTTOM OF CAP

PROJECT NO. B-5119

GUILFORD COUNTY

STATION: 12+32.31 -RP-

SHEET 2 OF 4

NORTH CAROLINA PROFESSIONAL SEAL 29441 ENGINEER KRISTY W. ALFORD

DocuSigned by:
F245838930BF40E...
11/25/2014

STATE OF NORTH CAROLINA
DEPARTMENT OF TRANSPORTATION
RALEIGH

GENERAL DRAWING

BRIDGE OVER US 29-70-220
ON I40/I85 BUS. RAMP

REVISIONS						SHEET NO.
NO.	BY:	DATE:	NO.	BY:	DATE:	S-49
1			3			TOTAL SHEETS
2			4			77

DRAWN BY : J.P. ADAMS DATE : 10/2014
CHECKED BY : D.R. SHACKELFORD DATE : 10/2014

25-NOV-2014 10:59
T:\Structures\Plans\New Plans\B-5119_SD_GD.dgn
jpadams