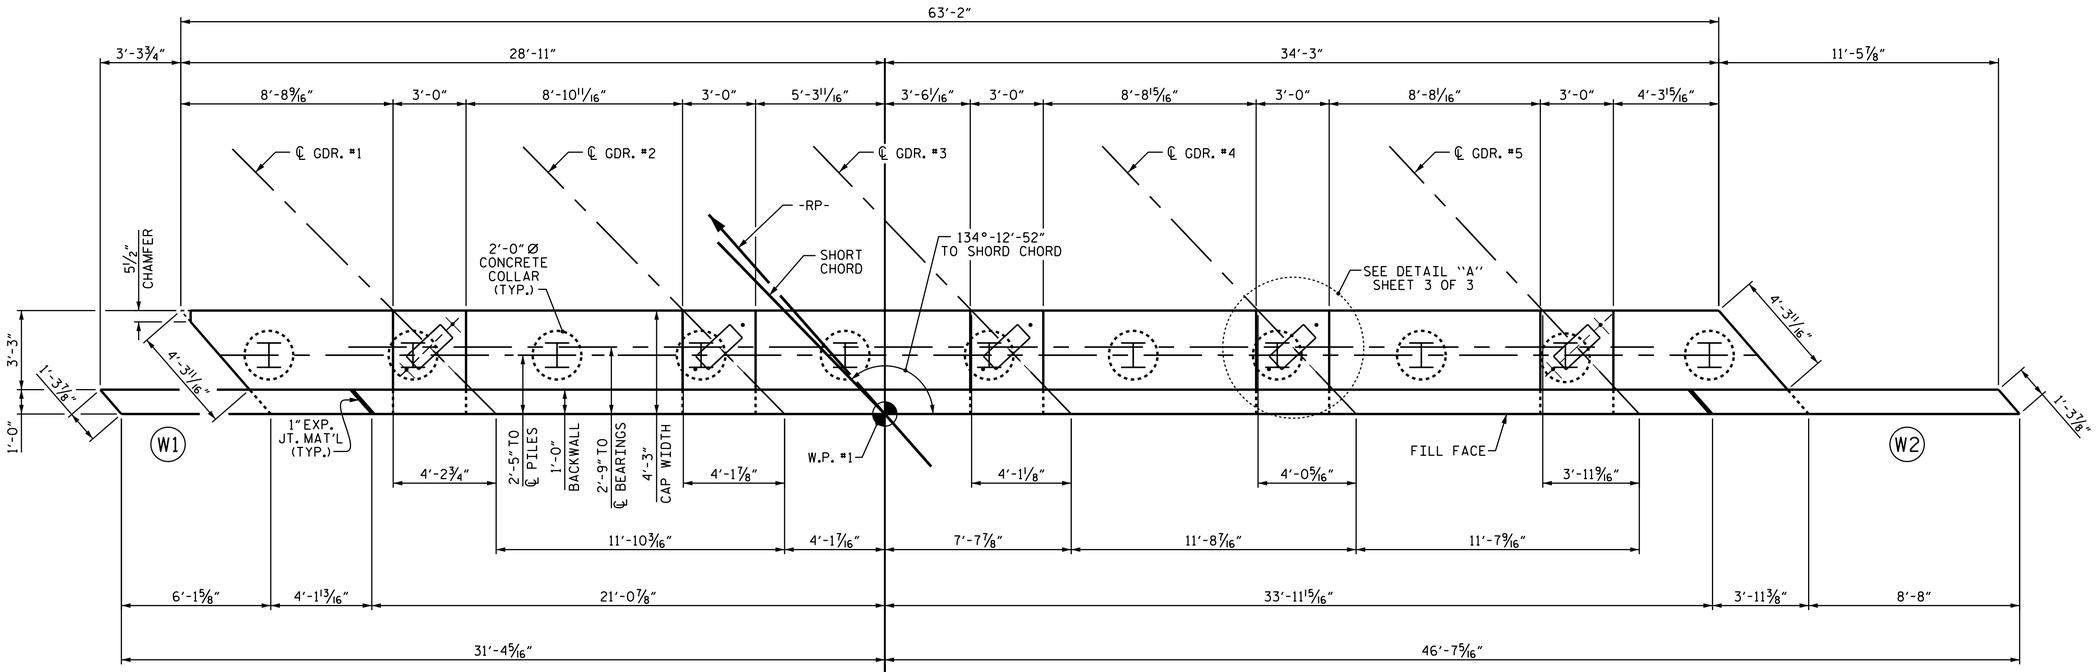

PLAN

TOP OF PILE ELEVATIONS	
1	EL. 745.18
2	EL. 745.45
3	EL. 745.71
4	EL. 745.97
5	EL. 746.23
6	EL. 746.49
7	EL. 746.75
8	EL. 747.02
9	EL. 747.28
10	EL. 747.54
11	EL. 747.80

▲ FOR LOCATION OF ELEVATION BETWEEN BUILDUPS, SEE SECTION A-A, ON SHEET 3 OF 3.

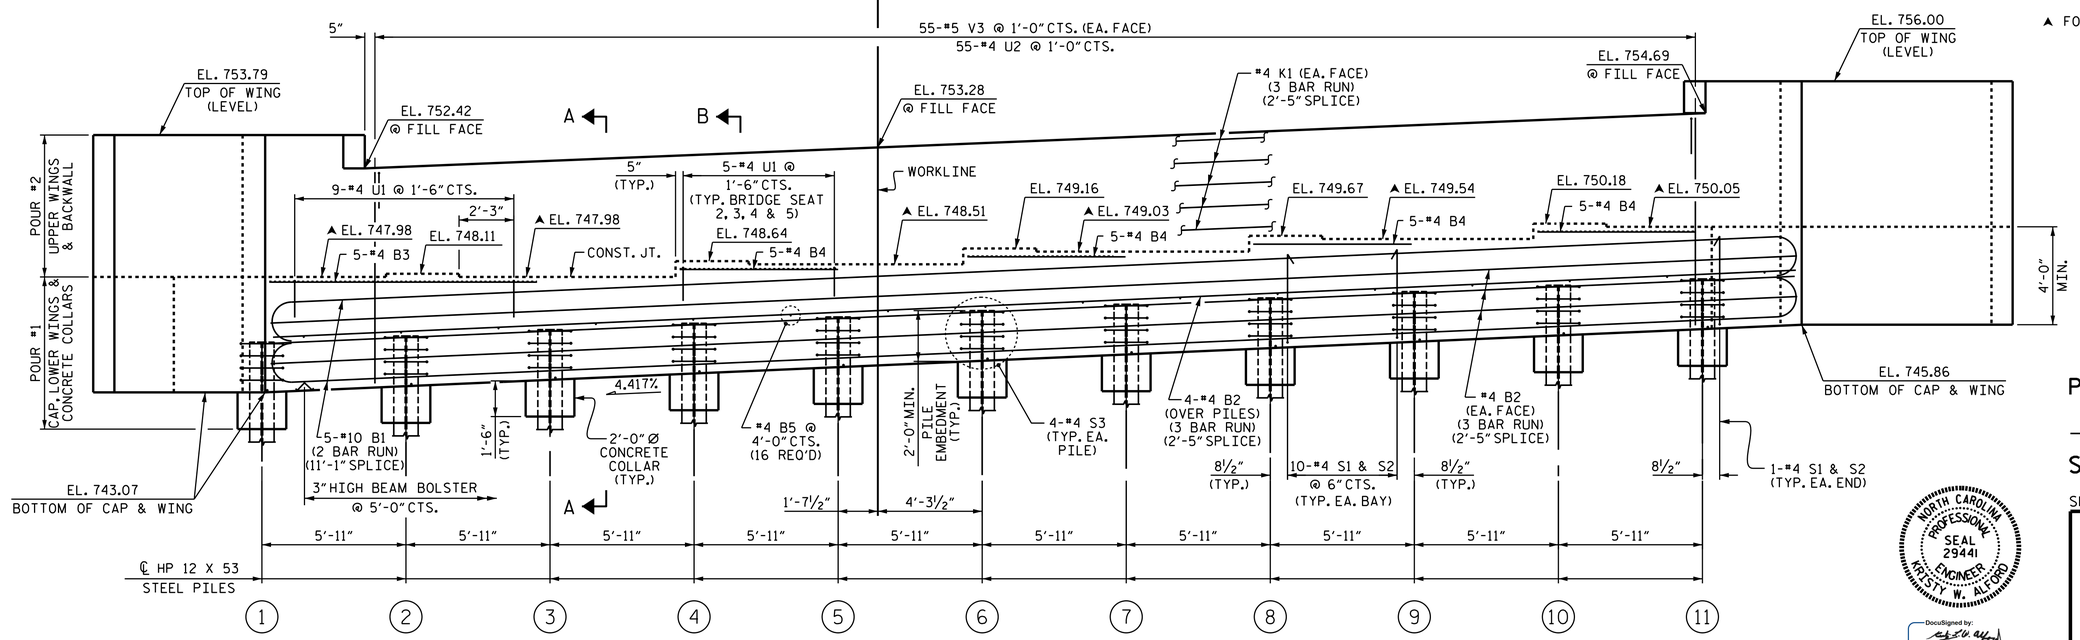

ELEVATION

PROJECT NO. B-5119

GUILFORD COUNTY

STATION: 12+32.31 -RP-

SHEET 1 OF 3

STATE OF NORTH CAROLINA
DEPARTMENT OF TRANSPORTATION
RALEIGH

SUBSTRUCTURE

END BENT 1

NORTH CAROLINA PROFESSIONAL SEAL 29441 ENGINEER KRISTY W. ALFORD

DocuSigned by: F245838930BF40E...

11/25/2014

REVISIONS								SHEET NO.
NO.	BY:	DATE:	NO.	BY:	DATE:			S-67
1			3					TOTAL SHEETS
2			4					77

DRAWN BY : J.P. ADAMS DATE : 10/2014
CHECKED BY : D.R. SHACKELFORD DATE : 10/2014
DESIGN ENGINEER OF RECORD: R.L. CHESSON DATE : 11/04/14

25-NOV-2014 10:59
T:\Structures\Plans\New Plans\B-5119_SD_E*.dgn
jpadams