GEOTECHNICAL ENGINEER

NORTH CAROLINA PROFESSIONAL SEAL 028669 ENGINEER RICHARD SCOTT WEBB

DocuSigned by: Scott Webb 11/26/2014

SIGNATURE DATE

ENGINEER

SIGNATURE DATE

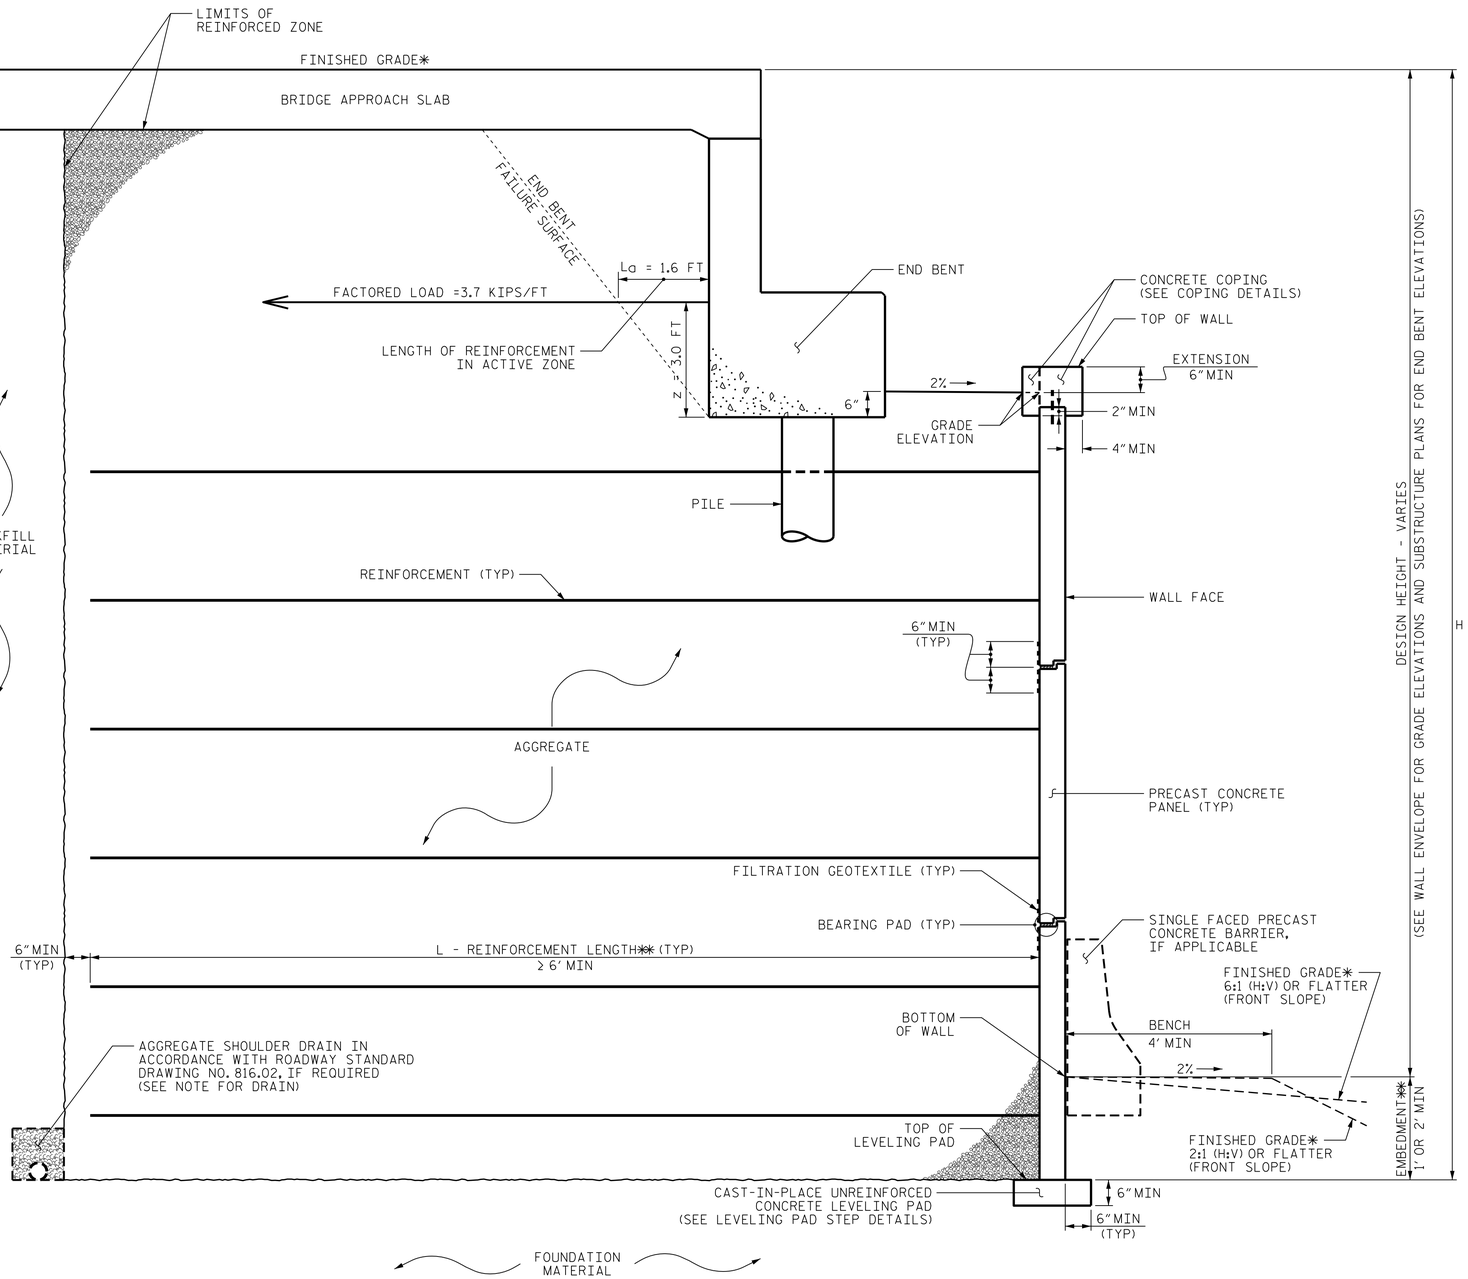


## MSE ABUTMENT WALL WITH PRECAST PANELS - TYPICAL SECTION

*SEE ROADWAY PLANS FOR FINISHED GRADE DETAILS.
**SEE MSE RETAINING WALLS PROVISION FOR EMBEDMENT AND REINFORCEMENT LENGTH REQUIREMENTS.

| | | | |
|---|---|---|---|
| PREPARED BY: RSW | DS GCB | DATE: 10/23/14 | DS MAM |
| REVIEWED BY: GCB | | DATE: 10/23/14 | |

***GEOTECHNICAL ENGINEERING UNIT***

☐ *EASTERN REGIONAL OFFICE*
☐ *WESTERN REGIONAL OFFICE*
☒ *CONTRACT OFFICE*

***STATE OF NORTH CAROLINA DEPARTMENT OF TRANSPORTATION RALEIGH***

***PROJECT NO.:*** B-5119
GUILFORD ***COUNTY***
***STATION:*** 12+32 -RP-

SHEET 2 OF 3

MSE RETAINING WALL

| REVISIONS | | | | | | SHEET NO. |
|---|---|---|---|---|---|---|
| NO. | BY | DATE | NO. | BY | DATE | W-2 |
| 1 | | | 3 | | | TOTAL SHEETS |
| 2 | | | 4 | | | 3 |