| PROJECT REFERENCE NO. | SHEET NO. |
|---|---|
| U-3615B | NS-2 |

HYDRAULICS ENGINEER
NORTH CAROLINA PROFESSIONAL SEAL 012575 ENGINEER Paul F. Fisher
1/06/2015
DocuSigned by: Paul Fisher

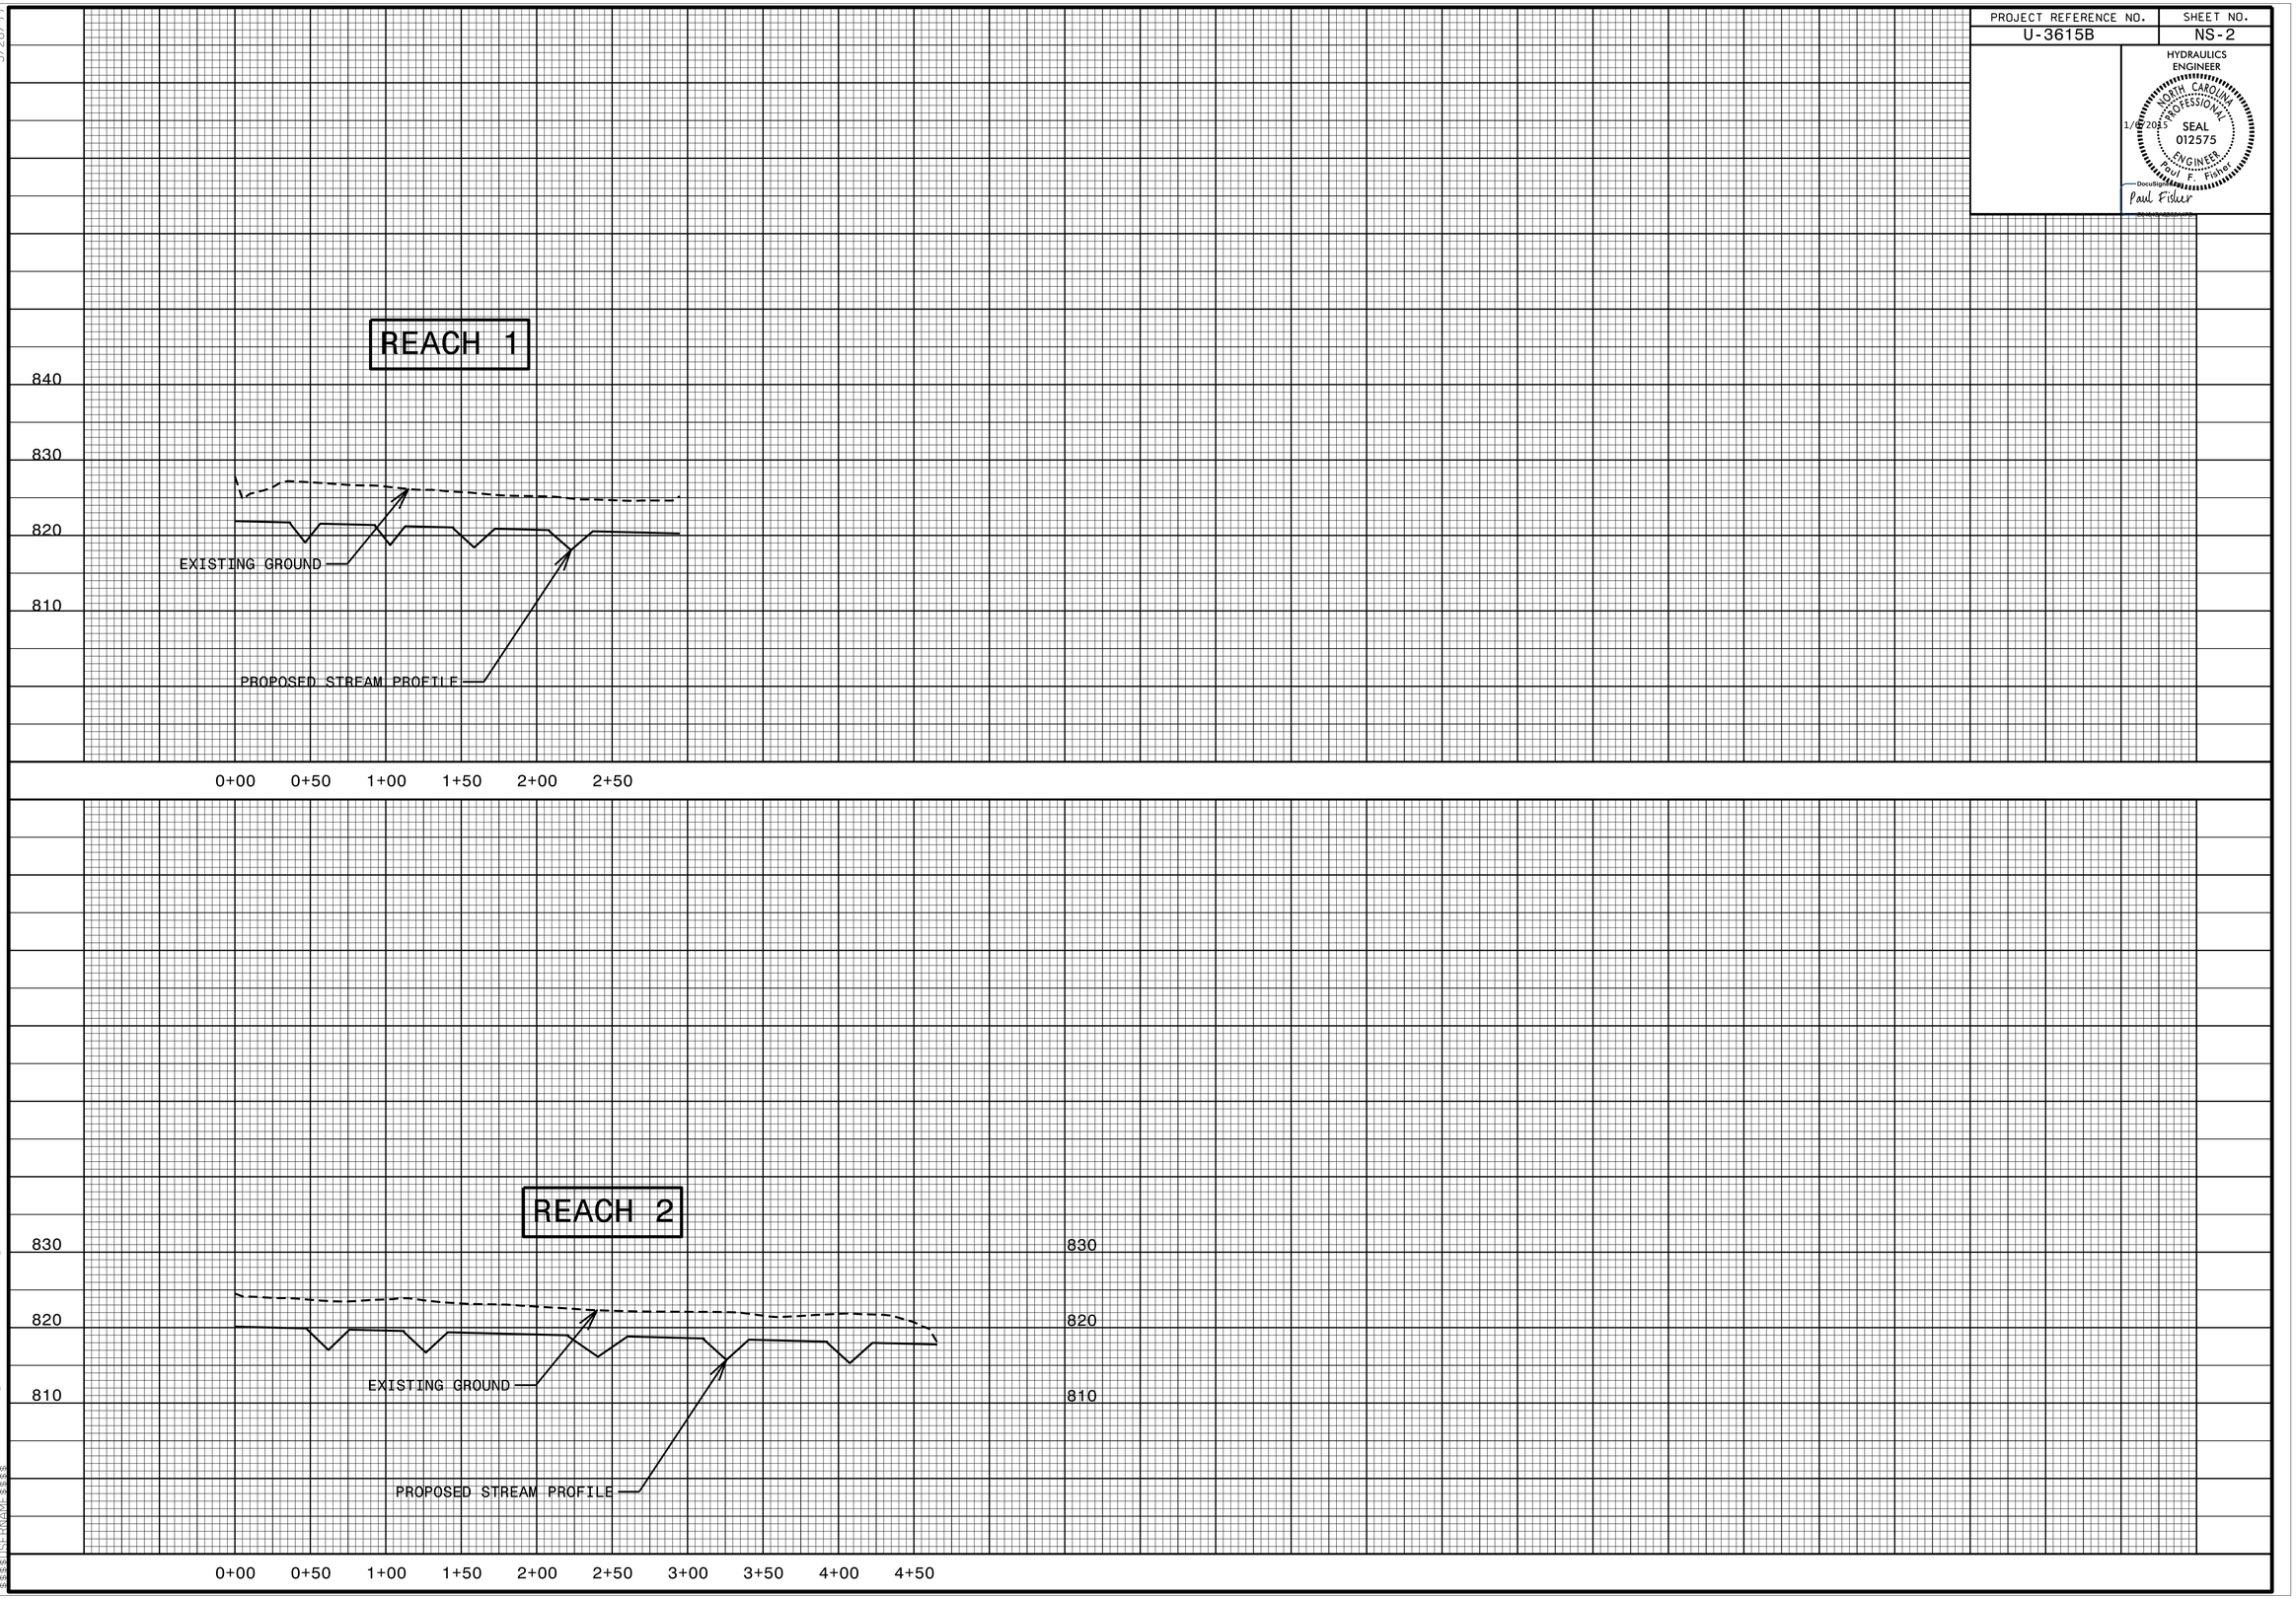


5/28/99

05-JAN-2015 16:42
R:\Hydraulics\Stream Design 2014\ns-2 2014.dgn
$$$$USERNAME$$$$