| PROJECT REFERENCE NO. | SHEET NO. |
|---|---|
| U-3615B | NS-1 |

HYDRAULICS ENGINEER
NORTH CAROLINA PROFESSIONAL SEAL 012575 ENGINEER Paul F. Fisher
1/16/2015
DocuSigned by: Paul Fisher

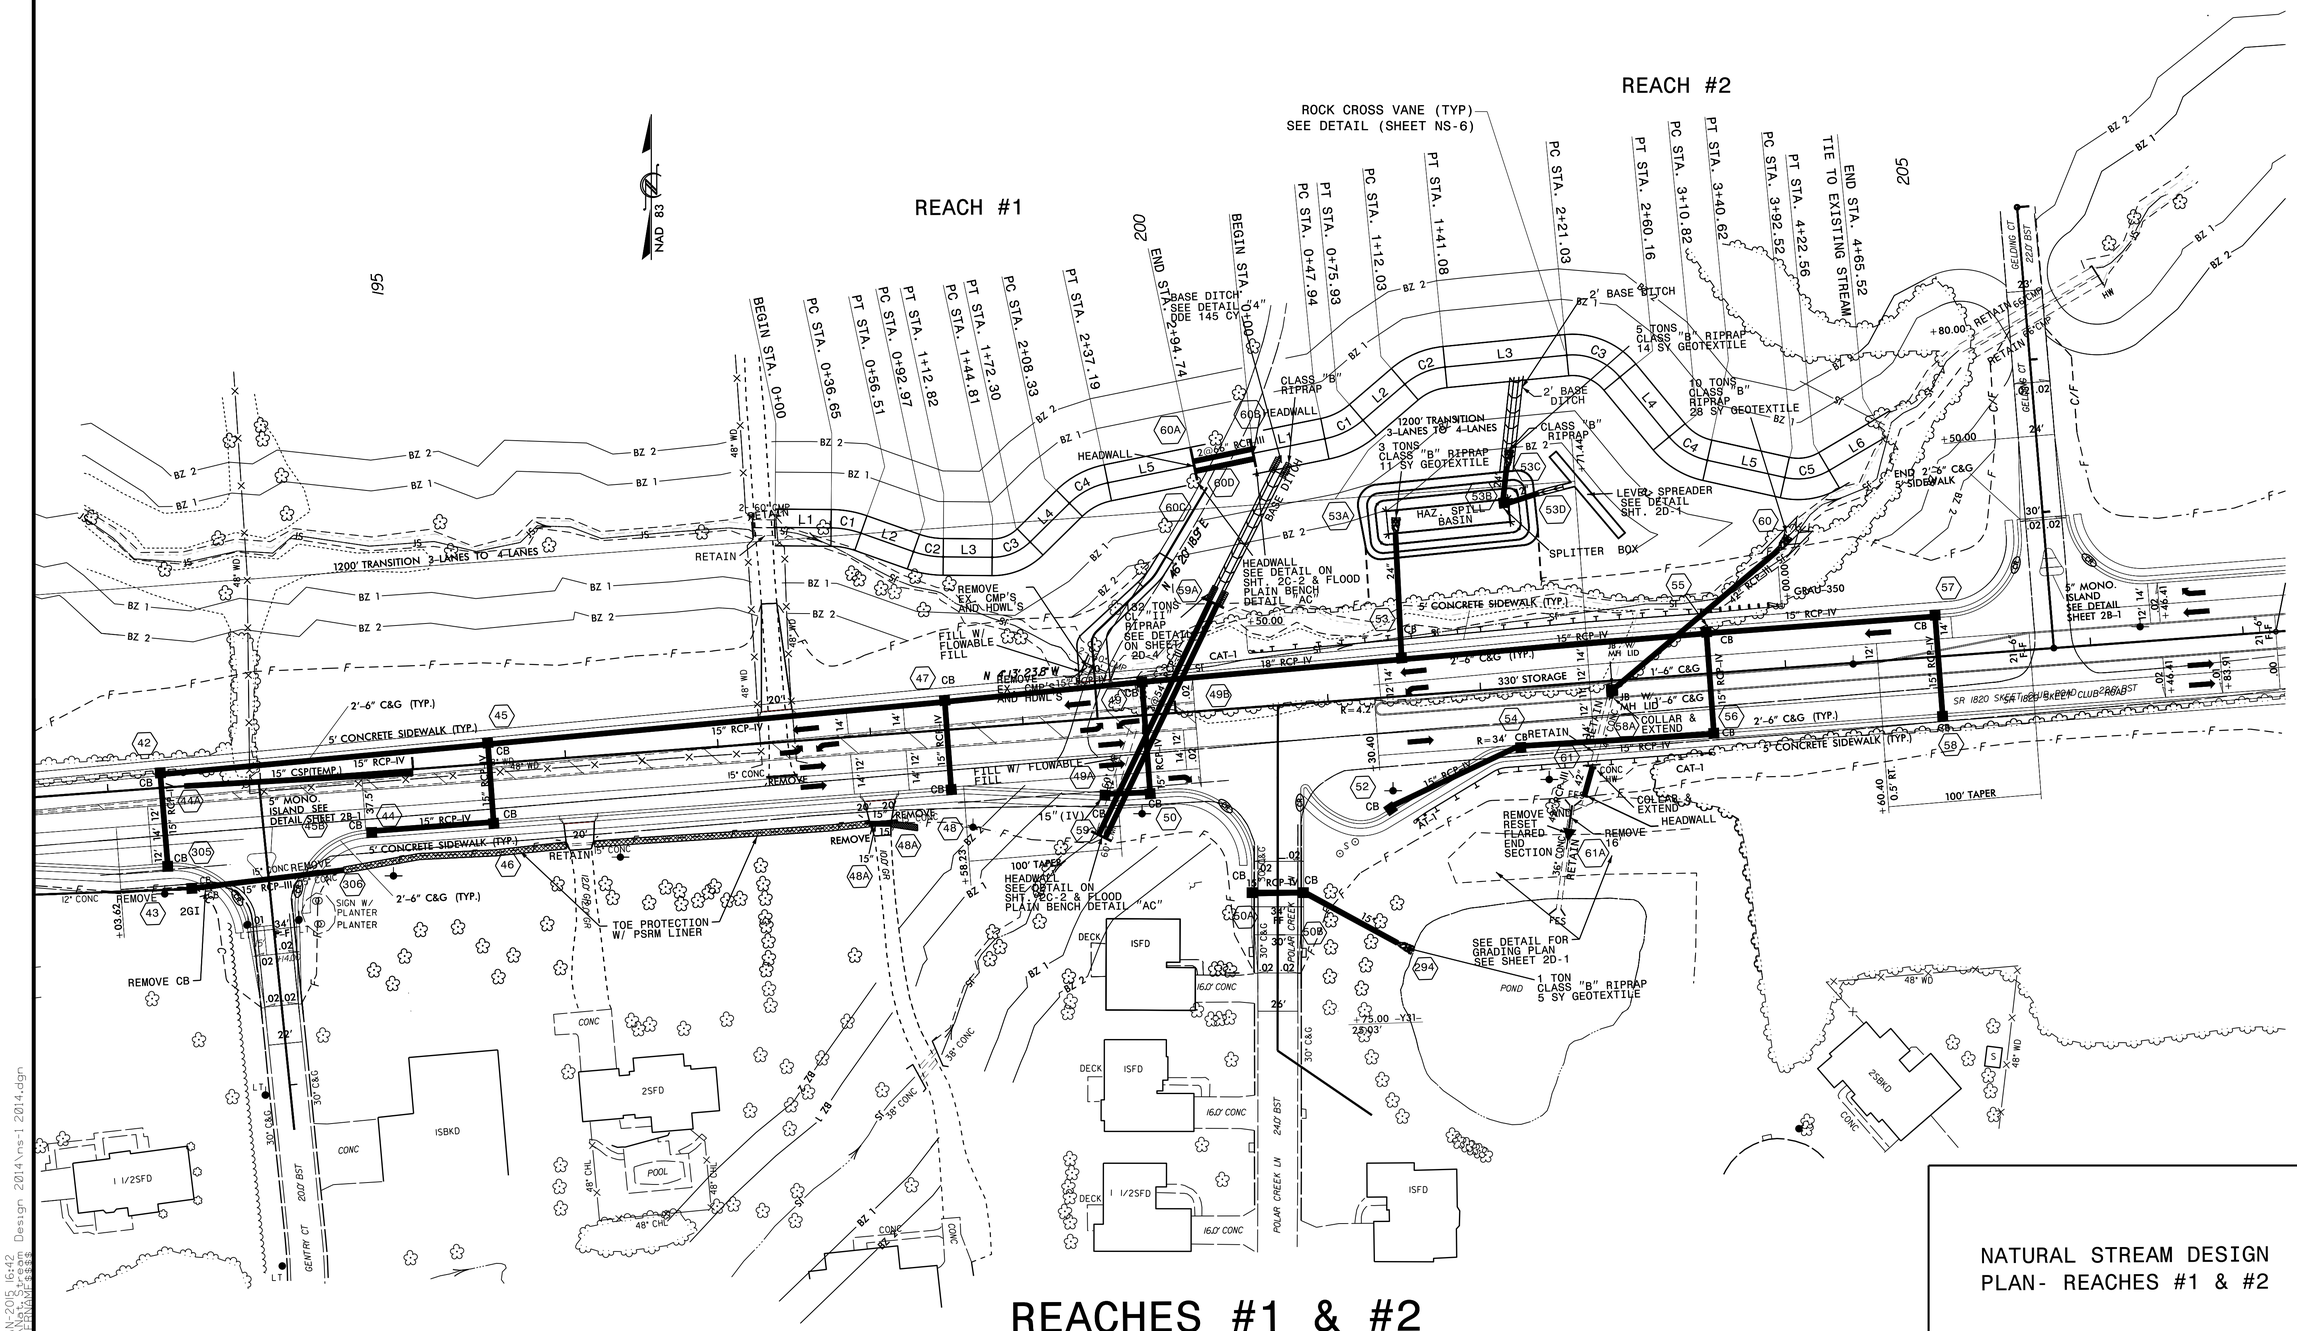


# REACHES #1 & #2

NATURAL STREAM DESIGN PLAN- REACHES #1 & #2

5/14/99

R:\D-Stream\U3615B_Design 2014\ns-1 2014.dgn
05-JAN-2015 16:42