DocuSign Envelope ID: F68F4E35-E0B7-4828-B448-2CD19804A9AE

PROJ. REFERENCE NO.	SHEET NO.
U-3615B	TMP-4U

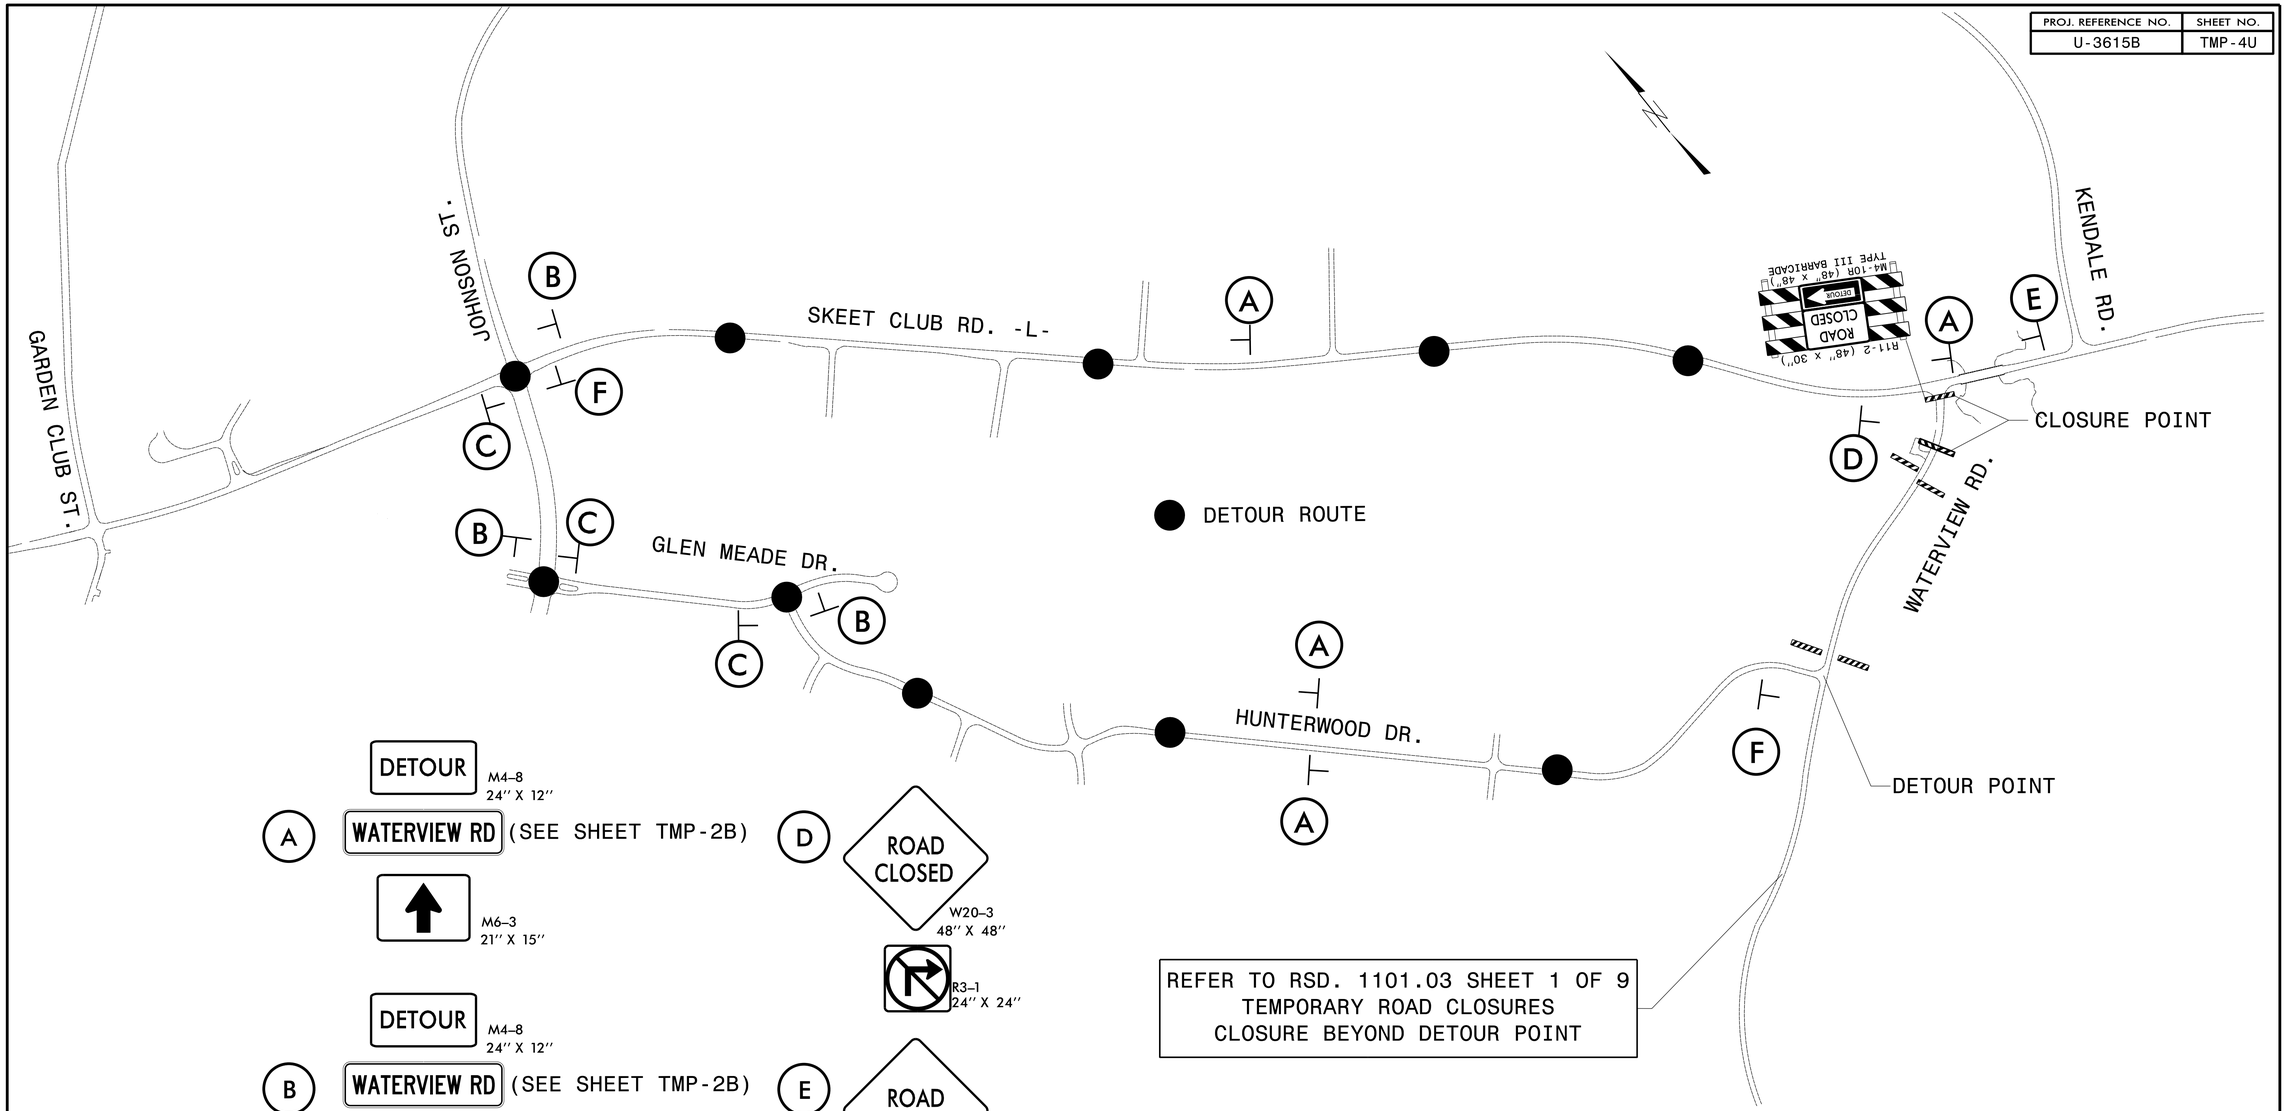

REFER TO RSD. 1101.03 SHEET 1 OF 9
TEMPORARY ROAD CLOSURES
CLOSURE BEYOND DETOUR POINT

A

DETOUR M4-8 24" X 12"

WATERVIEW RD (SEE SHEET TMP-2B)

M6-3 21" X 15"

B

DETOUR M4-8 24" X 12"

WATERVIEW RD (SEE SHEET TMP-2B)

M6-1 L 21" X 15"

C

DETOUR M4-8 24" X 12"

WATERVIEW RD (SEE SHEET TMP-2B)

M6-1 21" X 15"

D

ROAD CLOSED W20-3 48" X 48"

R3-1 24" X 24"

E

ROAD CLOSED W20-3 48" X 48"

R3-2 24" X 24"

F

END DETOUR M4-8 A 24" X 18"

Stantec

Stantec Consulting Services Inc.
801 Jones Franklin Road-Suite 300
Raleigh, NC 27606
Tel. (919) 851-6866
Fax. (919) 851-7024
www.stantec.com
License No. F-0672

APPROVED: Betsy L. Watson DATE: 9/29/2014

SEAL

NORTH CAROLINA PROFESSIONAL SEAL 29449 ENGINEER BETSY L. WATSON

DIVISION OF HIGHWAYS STATE OF NORTH CAROLINA DEPARTMENT OF TRANSPORTATION WORK ZONE TRAFFIC CONTROL

WATERVIEW RD. -Y34-
DETOUR ROUTE

9/26/2014
U:\U3615B\Traffic\TrafficControl\TCP\Plan_Sheets\U-3615B_TC_TMP_04U.dgn
rcullen