DocuSign Envelope ID: A442EC19-D29D-43D8-AA69-2BC46A7C3C12

PROJ. REFERENCE NO.	SHEET NO.
U-3615B	TMP-5F

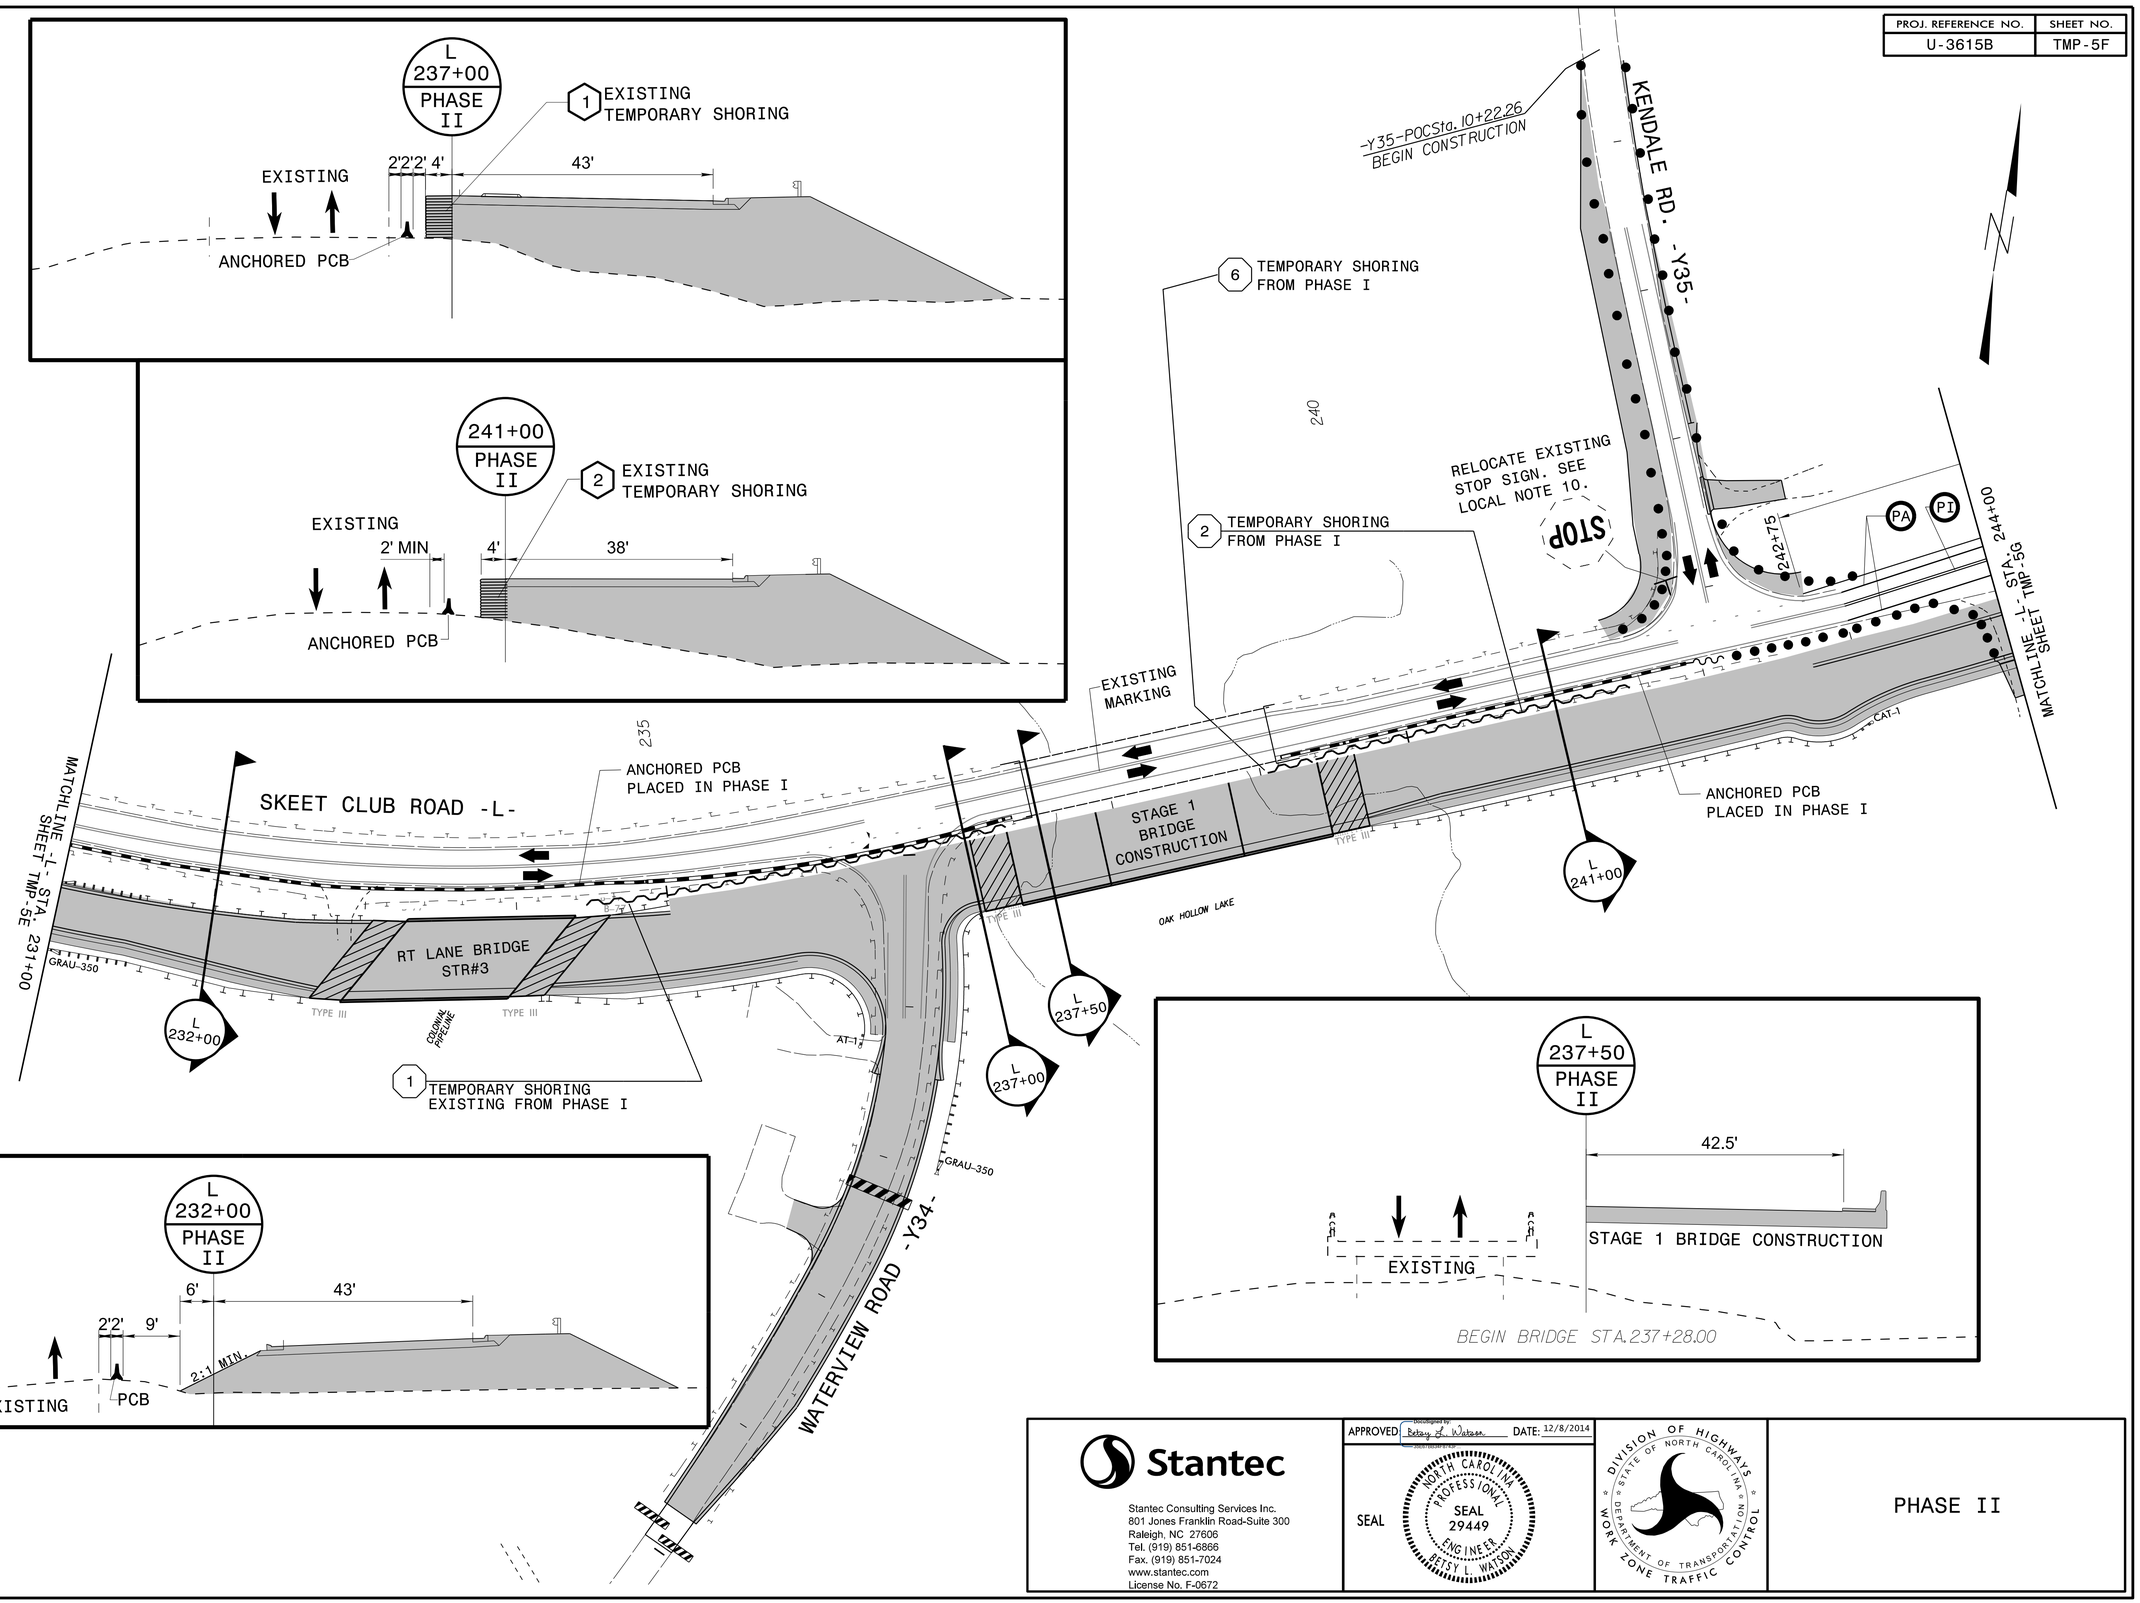

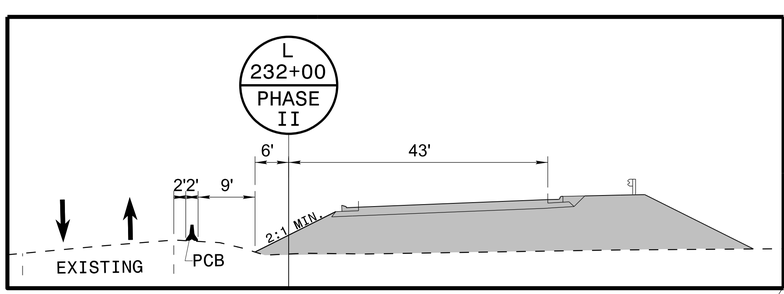

Stantec
Stantec Consulting Services Inc.
801 Jones Franklin Road-Suite 300
Raleigh, NC 27606
Tel. (919) 851-6866
Fax. (919) 851-7024
www.stantec.com
License No. F-0672

APPROVED Betsy L. Watson DATE: 12/8/2014

SEAL

NORTH CAROLINA PROFESSIONAL ENGINEER SEAL 29449 BETSY L. WATSON

DIVISION OF HIGHWAYS
STATE OF NORTH CAROLINA
DEPARTMENT OF TRANSPORTATION
WORK ZONE TRAFFIC CONTROL

PHASE II

12/8/2014
U:\U3615B\Traffic\TrafficControl\TCP\Plan_Sheets\U-3615B_TC_TMP_05F.dgn
angood