DocuSign Envelope ID: B90AB89D-86B4-4A96-AB7A-BF2296D38917

TIP NO.	SHEET NO.
U-3615B	SIGN-8

APPROVED: DocuSigned by: Betsy L. Watson 35E67BB34F8743F...

DATE: 10/1/2014

SEAL

NORTH CAROLINA PROFESSIONAL SEAL 29449 ENGINEER BETSY L. WATSON

Stantec Consulting Services Inc.
801 Jones Franklin Road
Suite 300
Raleigh, NC 27606
Tel. (919) 851-6866
Fax. (919) 851-7024
www.stantec.com
License No. F-0672

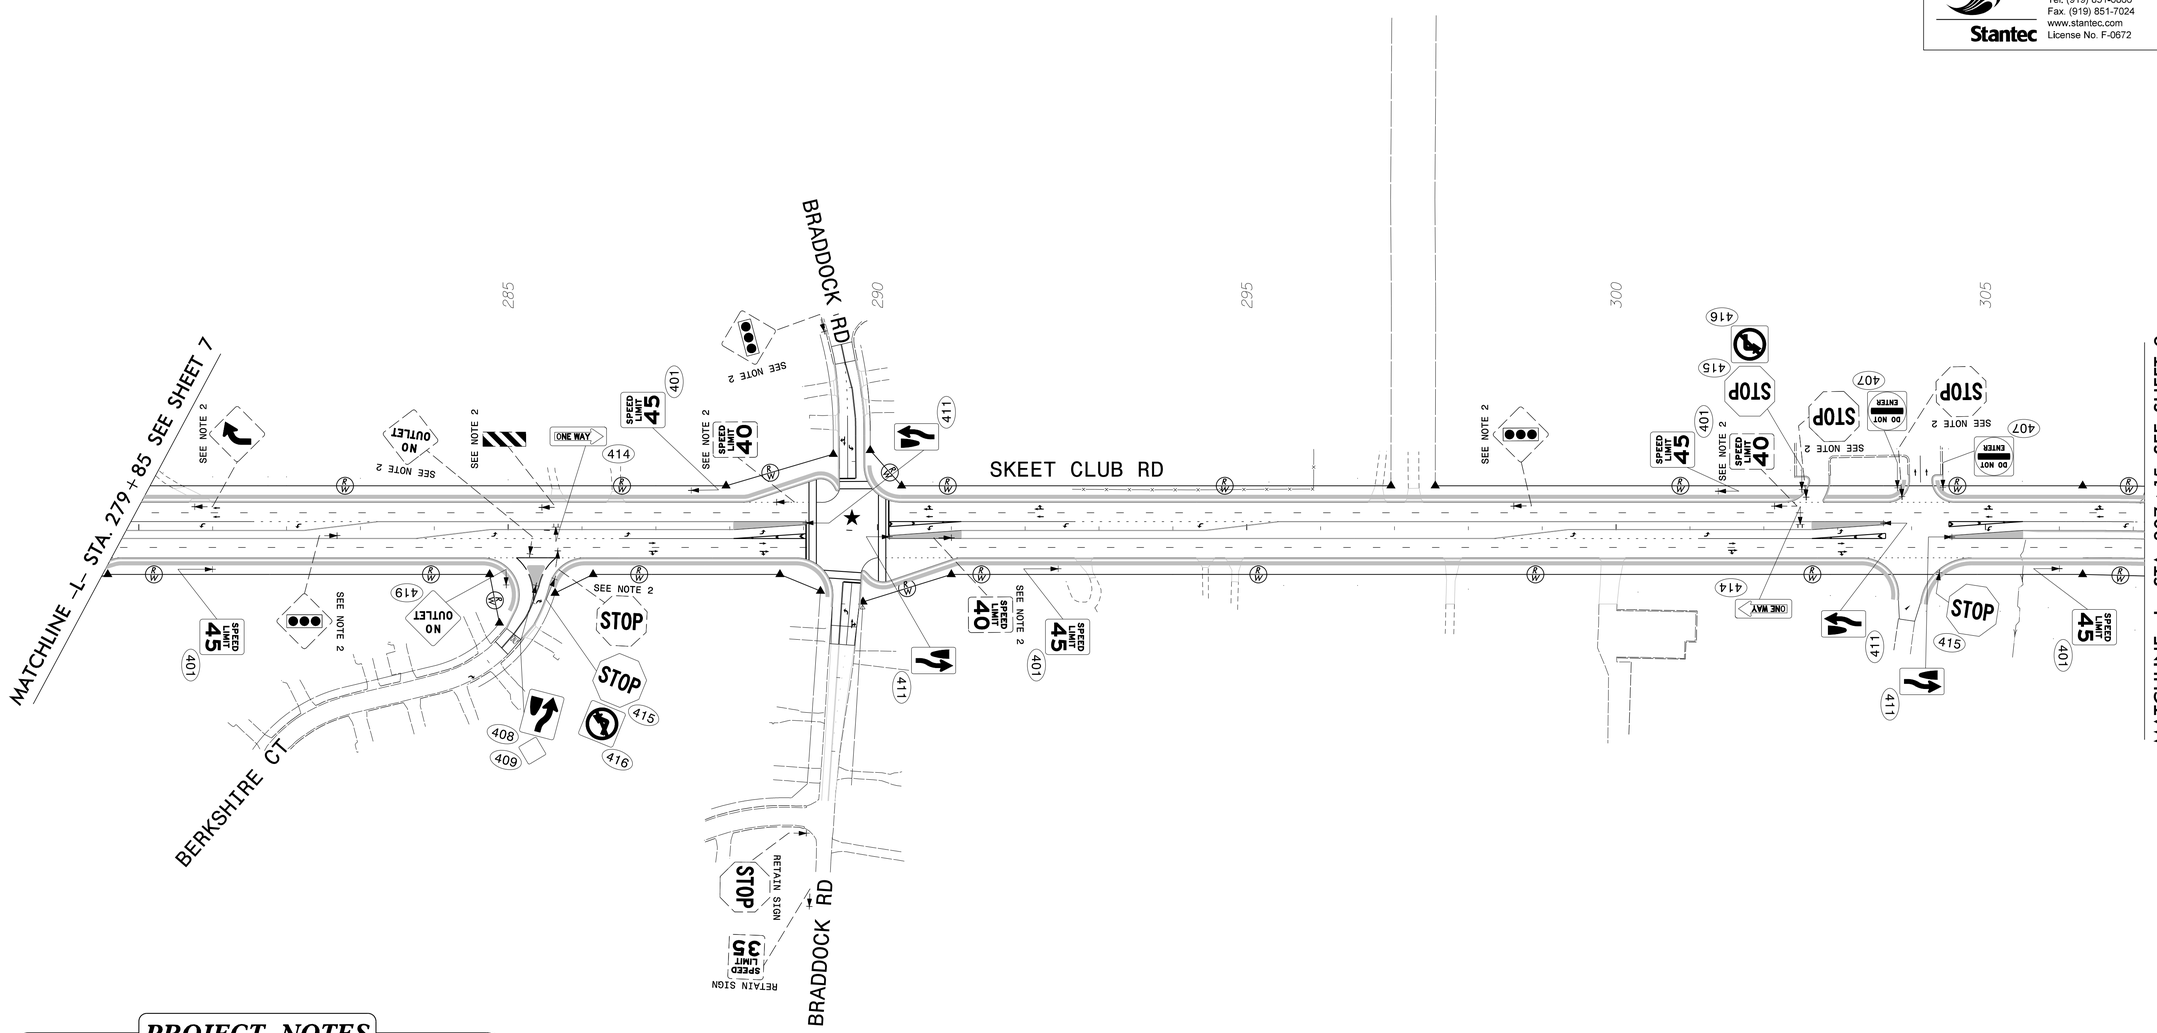

PROJECT NOTES

1 SIGN ERECTION, RELOCATE TYPE E
2 DISPOSAL OF SIGN SYSTEM, U-CHANNEL
3 DISPOSAL OF SUPPORT, U-CHANNEL
4 DISPOSAL OF SIGN, TYPE D,E,OR F

EXISTING/PROPOSED SIGNING
SKEET CLUB RD
STA. 279+85 TO 307+15

9/29/2014
U:\U3615B\Traffic\Signing\CADD\Signing_Layout_Plans\U-3615B_sign_08.dgn
cbarnhardt