09/08/99

TIP PROJECT: U-3615B

CONTRACT: C203256

See Sheet 1-A For Index of Sheets
See Sheet 1-B For Conventional Symbols

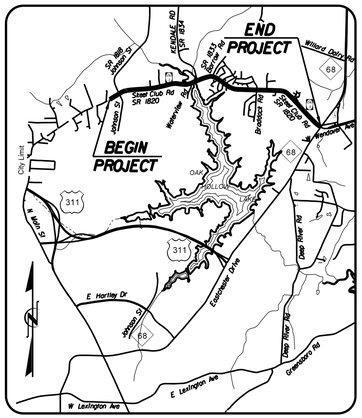

VICINITY MAP

STATE OF NORTH CAROLINA
DIVISION OF HIGHWAYS

T.I.P. NO.	SHEET NO.
U-3615B	UO-01

GUILFORD COUNTY

LOCATION: SR 1820 (SKEET CLUB ROAD) FROM WEST OF SR 1818 (JOHNSON STREET) TO NC 68 (EASTCHESTER DRIVE).

UTILITIES BY OTHERS

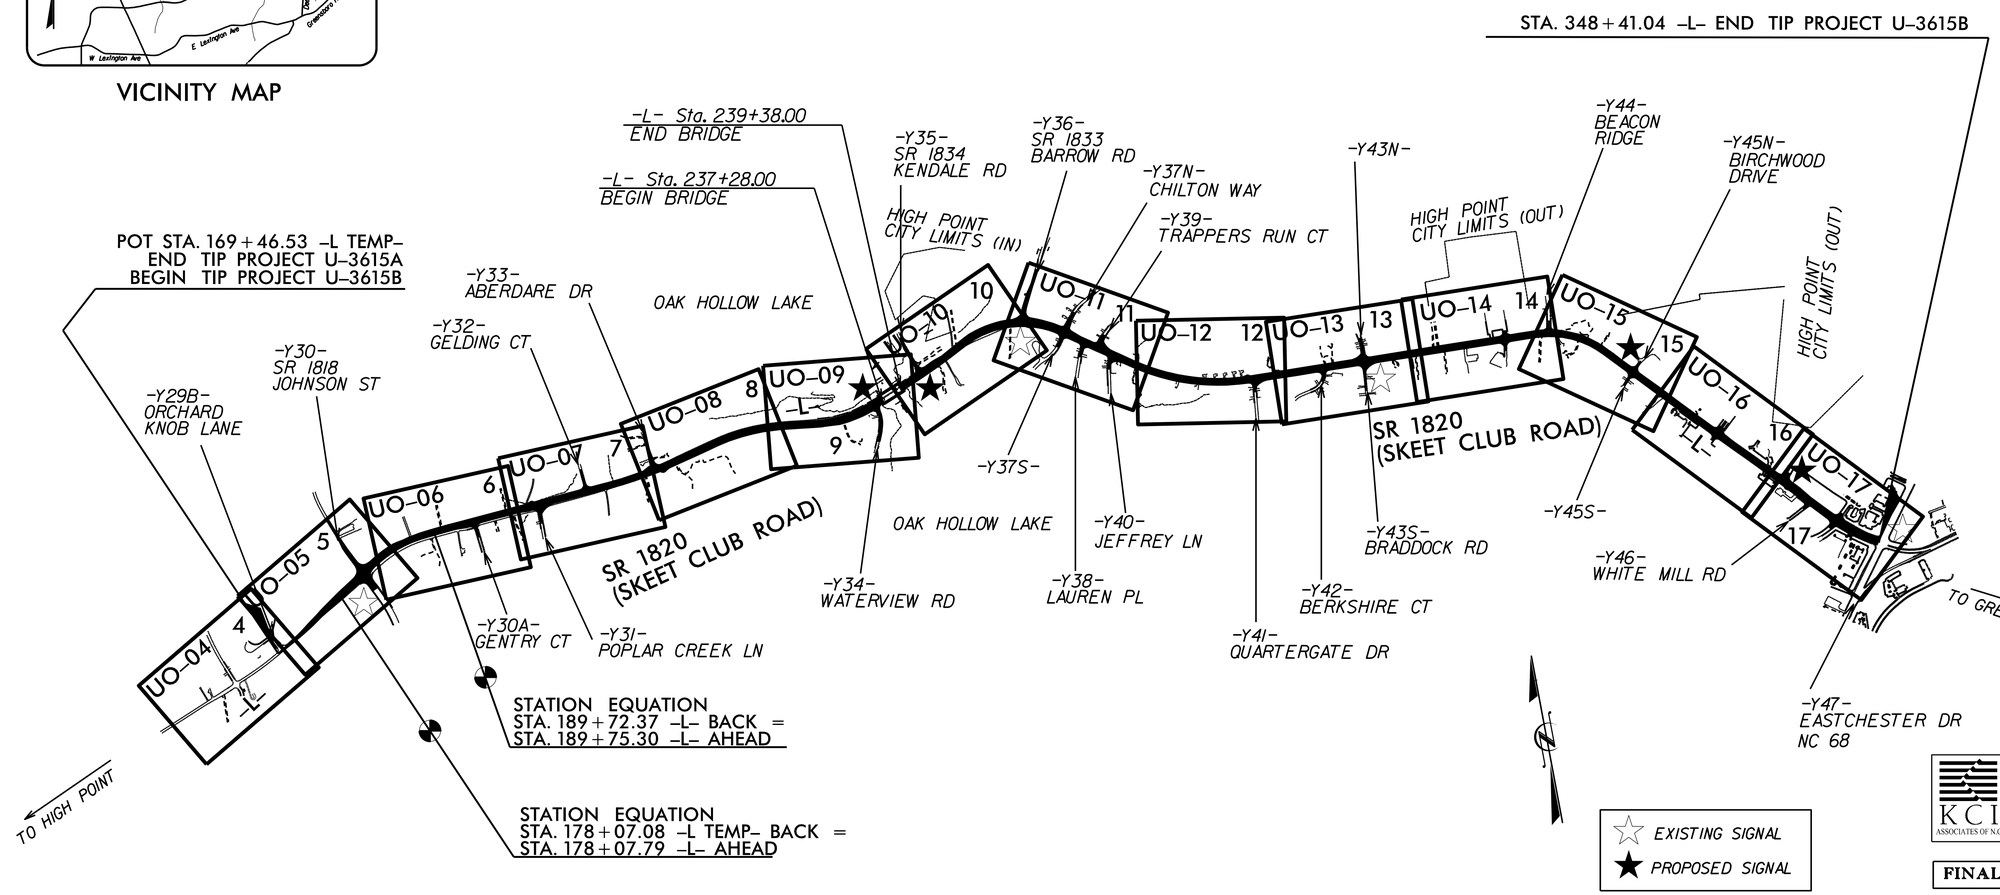

KCI ASSOCIATES OF N.C.
CIVIL ENGINEERS
ENVIRONMENTAL - CEI
LAND SURVEYING
SUBSURFACE UTILITY ENGINEERING
SUITE 226, LANDMARK CENTER II
4601 SIX FORKS ROAD
RALEIGH, NORTH CAROLINA 27609
(919) 783-9214
WWW.KCI.COM

FINAL PLANS

GRAPHIC SCALES

50 25 0 50 100
PLANS

50 25 0 50 100
PROFILE (HORIZONTAL)

10 5 0 10 20
PROFILE (VERTICAL)

INDEX OF SHEETS

SHEET NO.	DESCRIPTION
UO-01	TITLE SHEET
UO-02	INDEX OF SHEETS, STANDARD DRAWINGS, GENERAL NOTES
UO-03	CONVENTIONAL PLAN SHEET SYMBOLS
UO-04 THRU UO-017	UBO PLAN SHEETS

UTILITY OWNERS ON PROJECT

(A) DUKE ENERGY – POWER DISTRIBUTION
(B) NORTH STATE COMMUNICATIONS
(C) TIME WARNER CABLE
(D) COLONIAL PIPELINE
(E) PIEDMONT NATURAL GAS
(F) PLANTATION PIPELINE
(G) CITY OF HIGH POINT – POWER & TRANSMISSION
(H) LEVEL 3 COMMUNICATIONS

PREPARED IN THE OFFICE OF:
DIVISION OF HIGHWAYS
UTILITIES UNIT
UTILITIES ENGINEERING SECTION

1591 MAIL SERVICES CENTER
RALEIGH NC 27699-1591
PHONE (919) 707-6690
FAX (919) 250-4119

Roger Worthington, P.E. — UTILITIES SECTION ENGINEER
Steve McKee, P.E. — UTILITIES SQUAD LEADER PROJECT ENGINEER
Jamshid Hafshejani — UTILITIES PROJECT DESIGNER

$$$$$$$SYSTIME$$$$$
$$$$$$$$$$$$$$$$DGN$$$$$$$$$$$$$$$$
$$$USERNAME$$$