PROJECT REFERENCE NO.	SHEET NO.
U-3615B	UO-013

KCI ASSOCIATES OF N.C.

CIVIL ENGINEERS
ENVIRONMENTAL - CEI
LAND SURVEYING
SUBSURFACE UTILITY ENGINEERING

SUITE 220, LANDMARK CENTER II,
4601 SIX FORKS ROAD
RALEIGH, NORTH CAROLINA 27609
(919) 783-9214
WWW.KCI.COM

UTILITY BY OTHERS

NOTE:
ALL PROPOSED UTILITY WORK SHOWN ON THIS SHEET WILL BE DONE BY OTHERS. NO PAYMENT WILL BE MADE TO THE CONTRACTOR FOR PROPOSED UTILITY WORK SHOWN ON THIS SHEET.

NAD 83/95

PLANTATION PIPELINE MAINTAINS 14" & 26" STEEL PETROLEUM LINES THAT WILL REMAIN IN PLACE. CONTRACTOR TO COORDINATE WITH PLANTATION PIPELINE FOR PROTECTIVE MEASURES REQUIRED DURING CONSTRUCTION

CITY OF HIGH POINT AND DUKE ELECTRIC

POLE OWNER TO OBTAIN PRIVATE PERMISSION FOR PROPOSED DOWN GUY

CITY OF HIGH POINT AND DUKE ELECTRIC

CITY OF HIGH POINT AND DUKE ELECTRIC

DUKE ELECTRIC

DUKE ELECTRIC TO OBTAIN PRIVATE PERMISSION FOR PROPOSED DOWN GUY

CITY OF HIGH POINT ELECTRIC

MATCHLINE STA. 281+00.00
SHEET UO-012
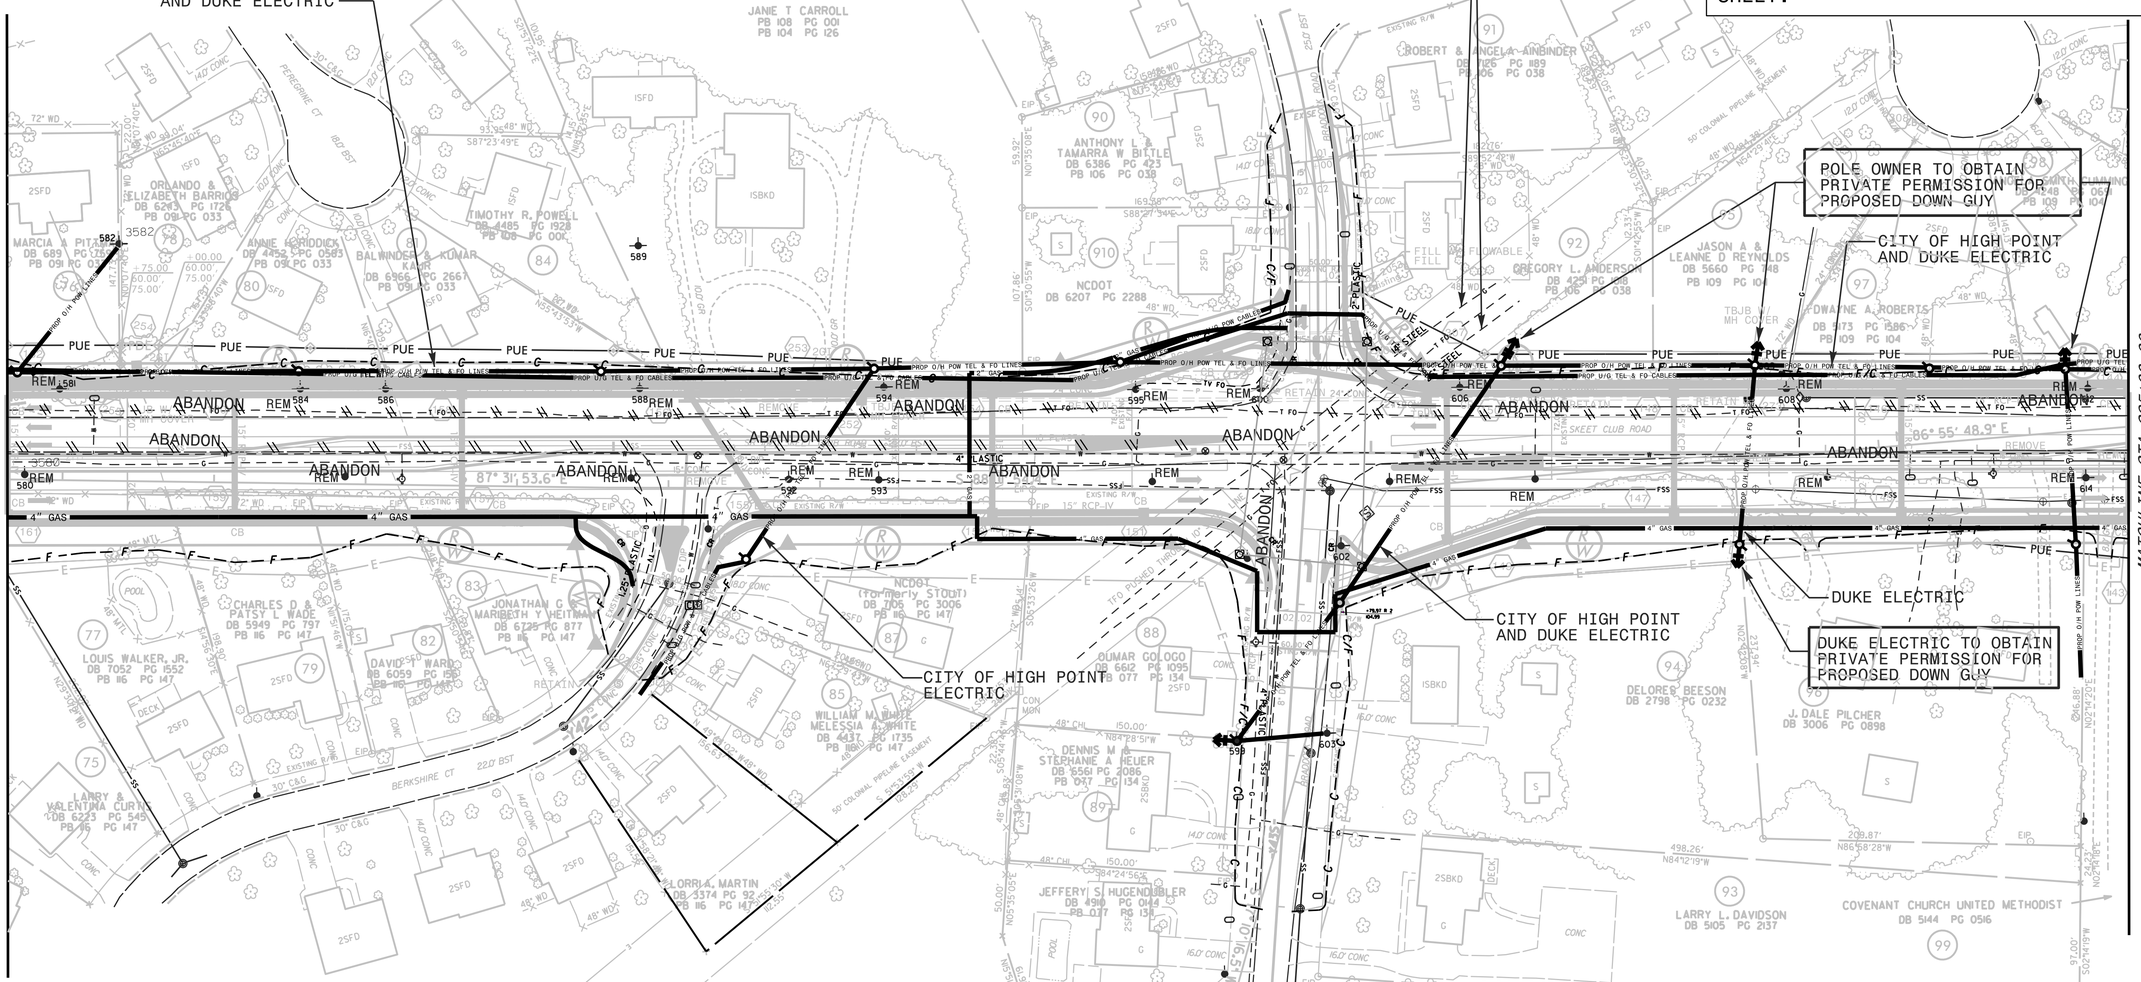
MATCHLINE STA. 295+00.00
SHEET UO-014