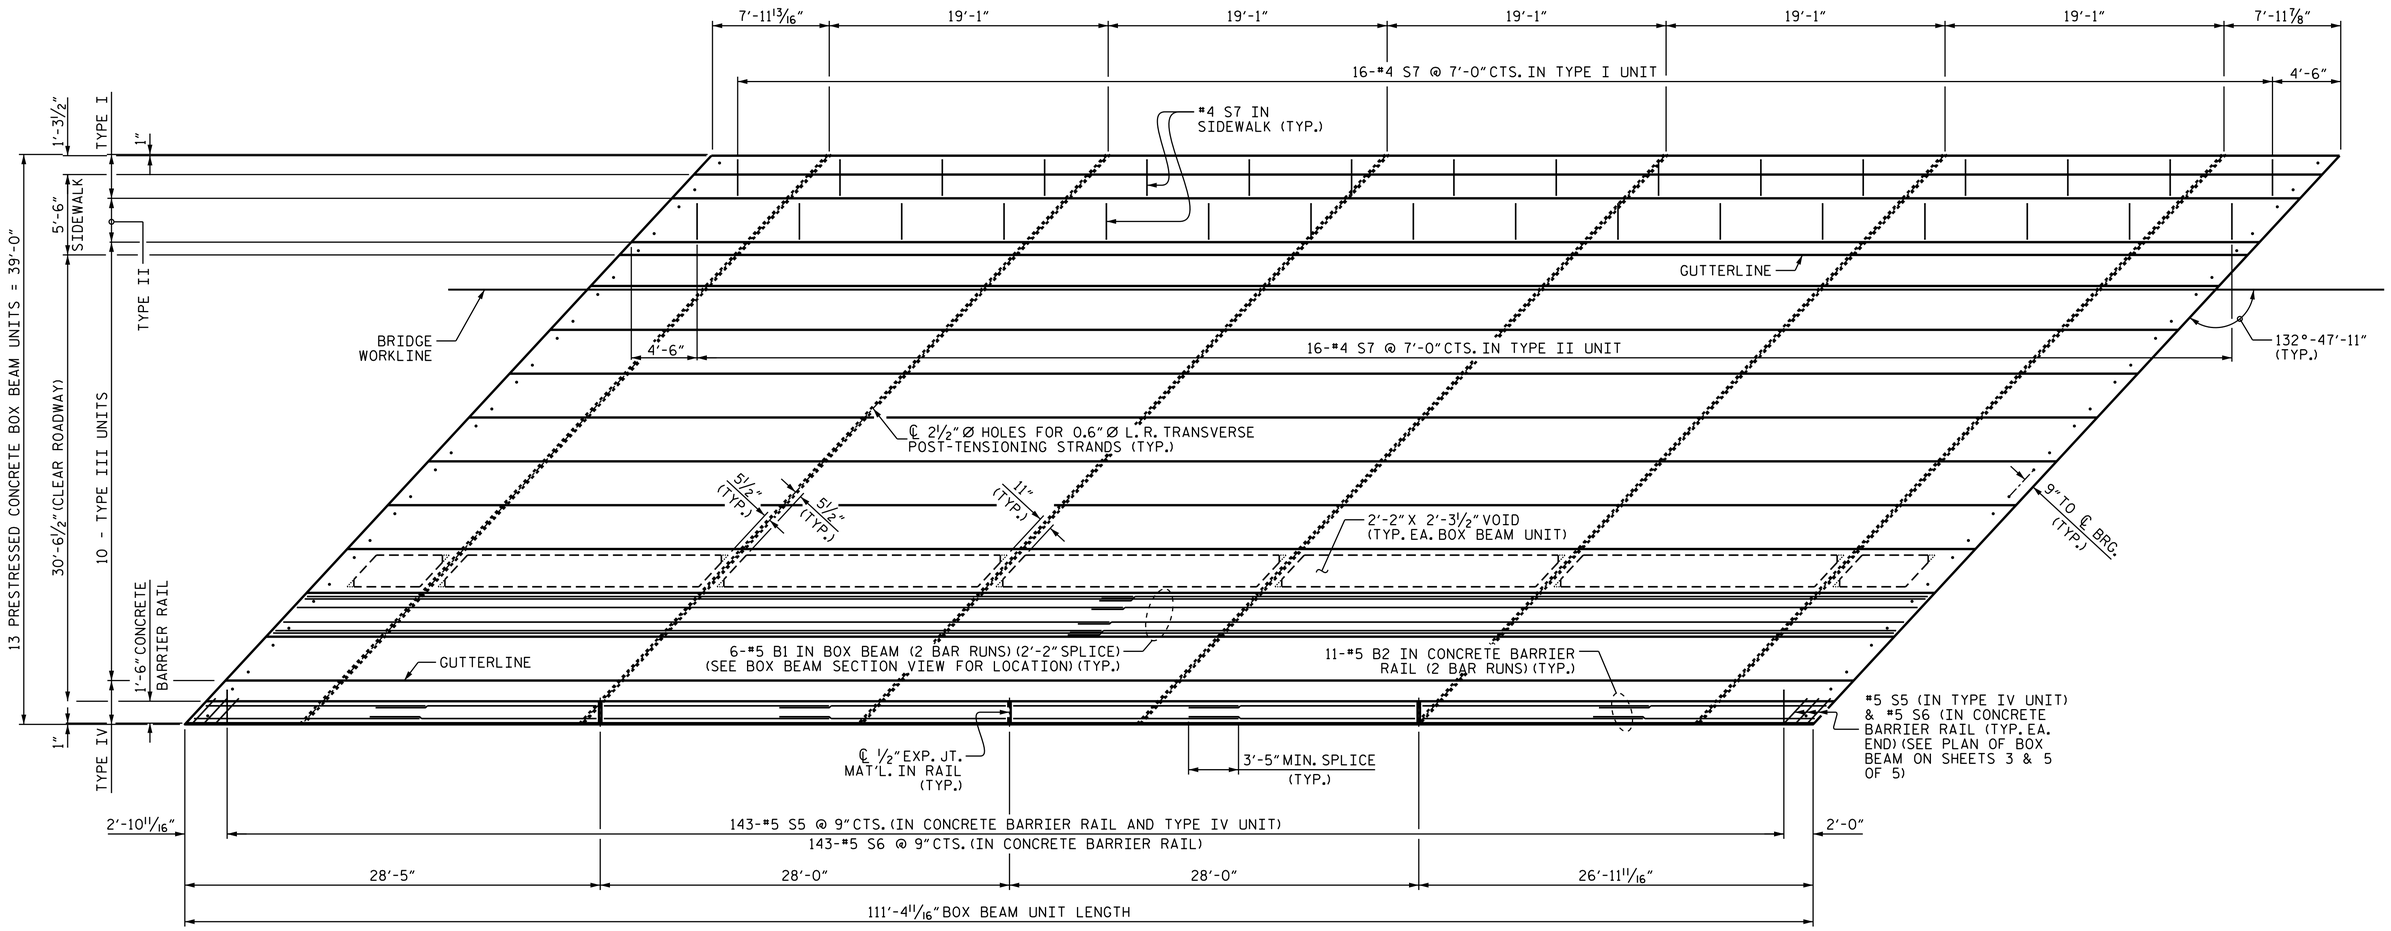

PLAN OF UNITS

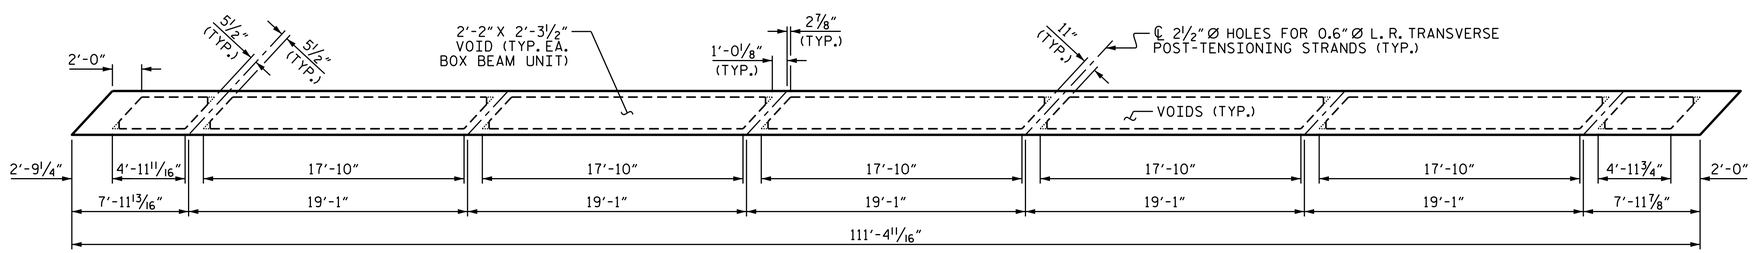

DIAPHGRAM AND VOID LAYOUT

NORTH CAROLINA PROFESSIONAL SEAL 16301 ENGINEER TING HSILING FANG

DocuSigned by: Ting H. Fang E72088400977435...

12/3/2014

PROJECT NO. U-3615B

GUILFORD COUNTY

STATION: 233+87.56 -L-

SHEET 2 OF 5

STATE OF NORTH CAROLINA
DEPARTMENT OF TRANSPORTATION
RALEIGH

SUPERSTRUCTURE

PLAN OF SPAN A

LEFT LANE

REVISIONS						SHEET NO.
NO.	BY:	DATE:	NO.	BY:	DATE:	S-51
1			3			TOTAL SHEETS
2			4			91

STR. #2

DRAWN BY : P. K. NEWTON DATE : 11/5/14
CHECKED BY : T. H. FANG DATE : 11/10/14
DESIGN ENGINEER OF RECORD: P. K. NEWTON DATE : 11/12/14

03-DEC-2014 11:41
K:\TIPProjects-U\U3615b\Structures\Plans\Str2\Finalplans\u3615b2_sd_bb.dgn
ttfang