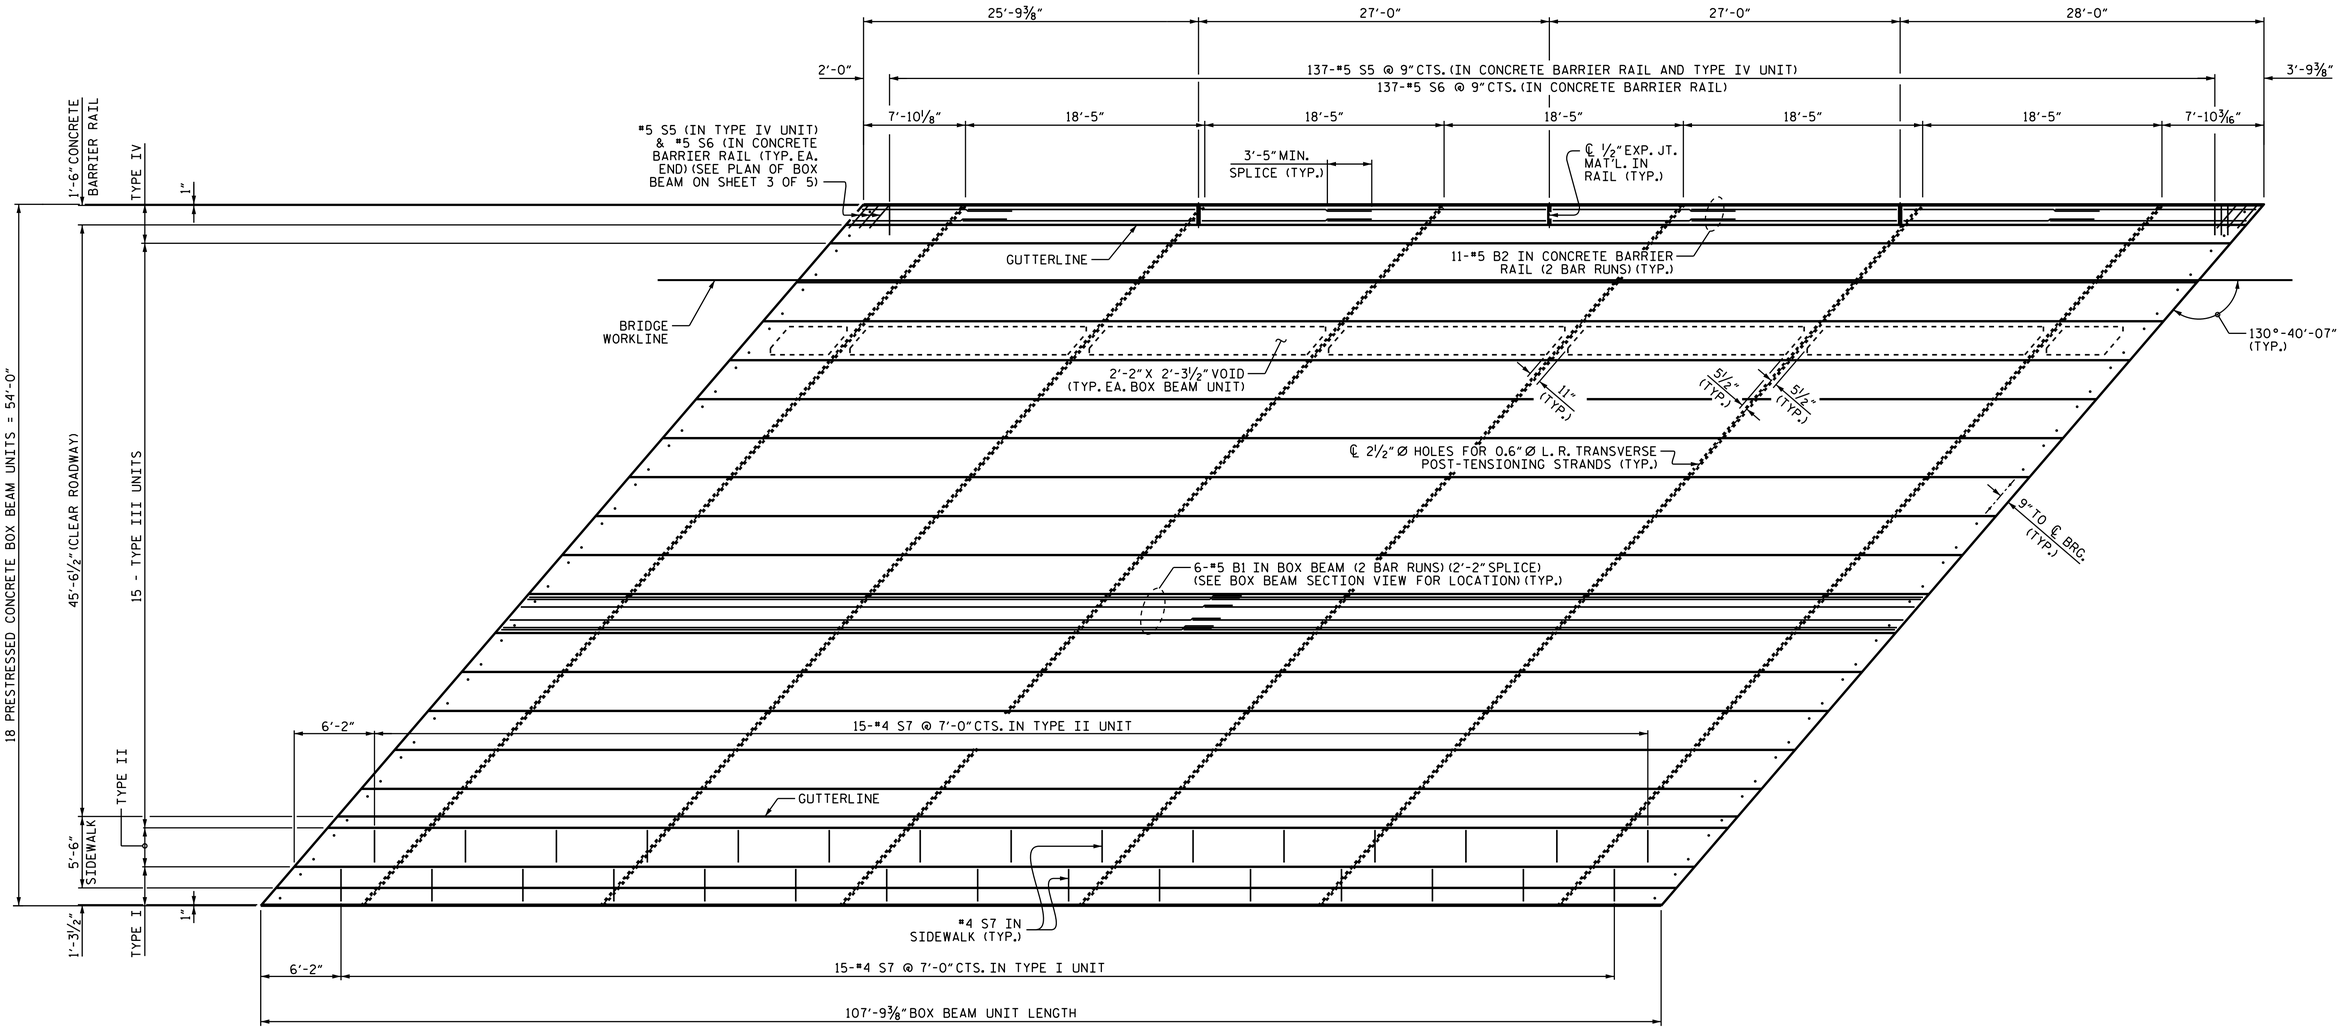

PLAN OF UNITS

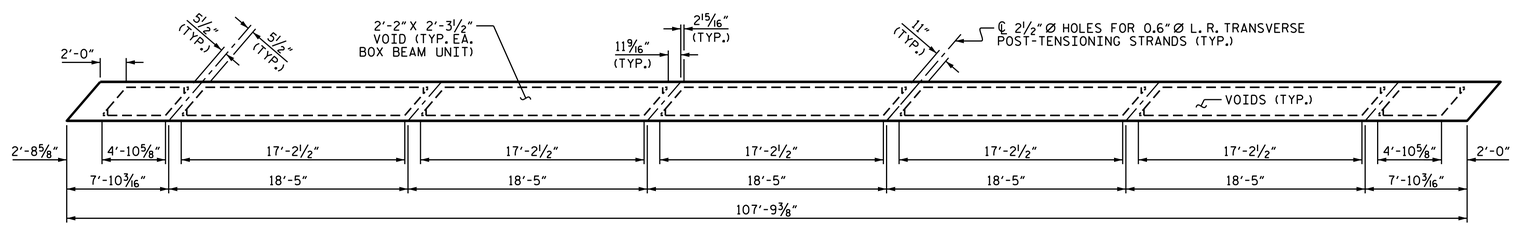

DIAPHGRAM AND VOID LAYOUT

PROJECT NO. U-3615B

GUILFORD COUNTY

STATION: 233+87.56 -L-

SHEET 2 OF 5

STATE OF NORTH CAROLINA
DEPARTMENT OF TRANSPORTATION
RALEIGH

SUPERSTRUCTURE

PLAN OF SPAN A

RIGHT LANE

NORTH CAROLINA PROFESSIONAL SEAL 16301 ENGINEER TING HSIUNG FANG

DocuSigned by: Ting H. Fang E7208840097743...
12/3/2014

REVISIONS						SHEET NO.
NO.	BY:	DATE:	NO.	BY:	DATE:	S-74
1			3			TOTAL SHEETS
2			4			91

STR. #3

DRAWN BY : P.K. NEWTON DATE : 10/10/14
CHECKED BY : T.H. FANG DATE : 10/13/14
DESIGN ENGINEER OF RECORD: P.K. NEWTON DATE : 10/14/14

03-DEC-2014 12:06
K:\TIPProjects-U\U3615b\Structures\Plans\Str3\Final plans\u3615b3_sd_bb.dgn
ttfang