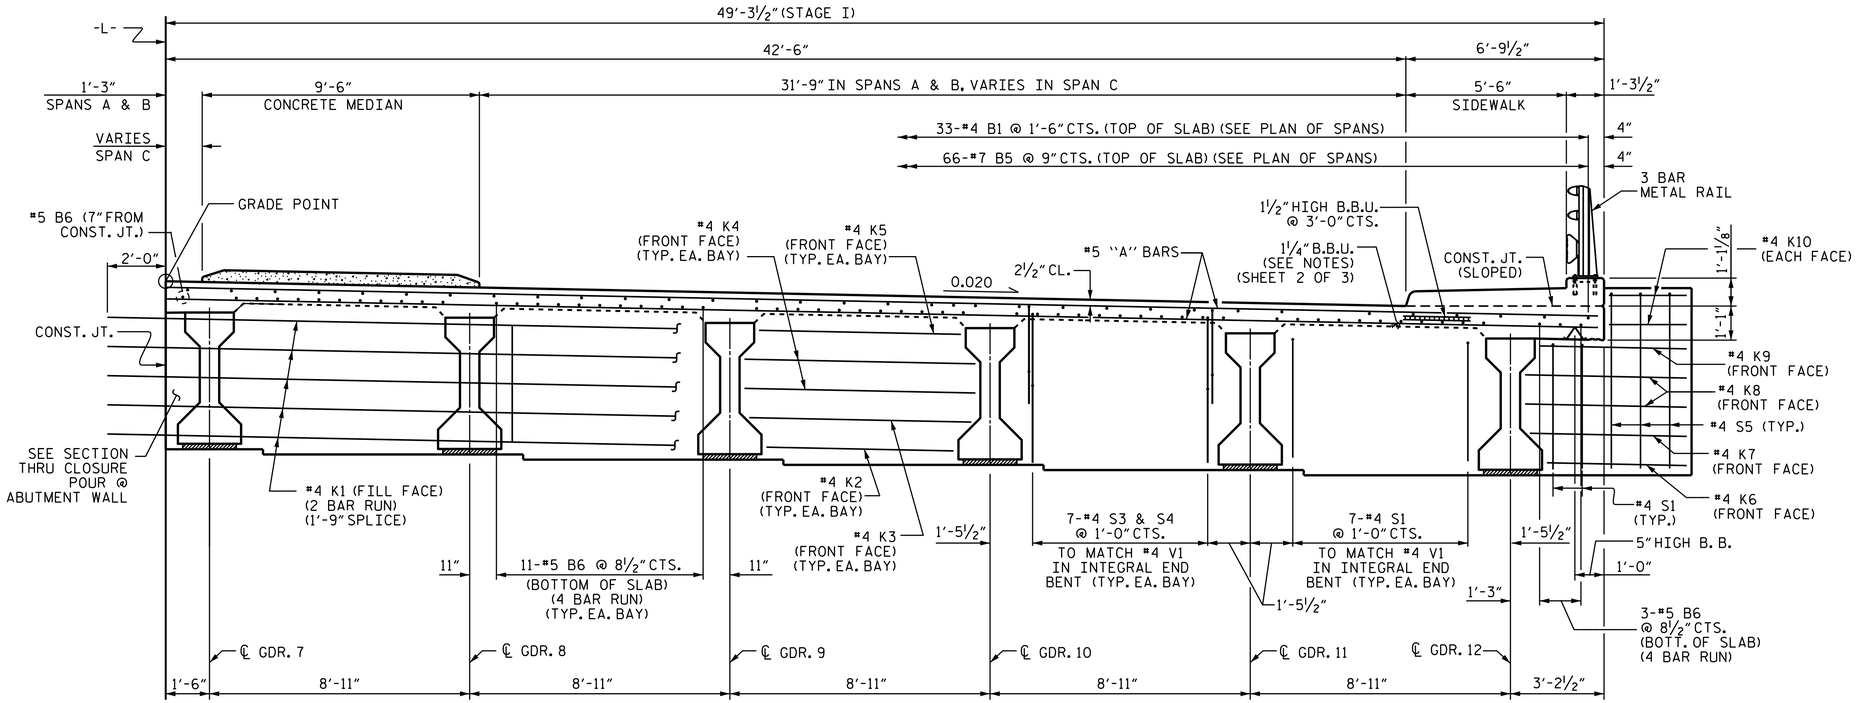

TYPICAL SECTION - STAGE I

SHOWING ABUTMENT WALL AT END BENT
RIGHT WING, APPROACH SLAB BLOCKOUT & SIP FORMS NOT SHOWN FOR CLARITY.

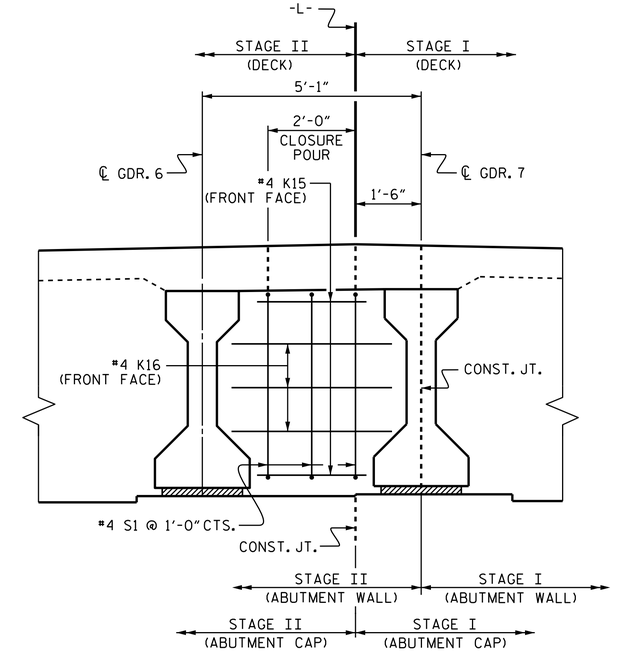

SECTION THRU CLOSURE POUR @ ABUTMENT WALL

#4 K1, S3 & S4 NOT SHOWN FOR CLARITY.

CAST ABUTMENT WALLS BETWEEN GIRDERS 6 & 7 WITH STAGE II CONSTRUCTION, SEE "POUR SEQUENCE" DETAILS.

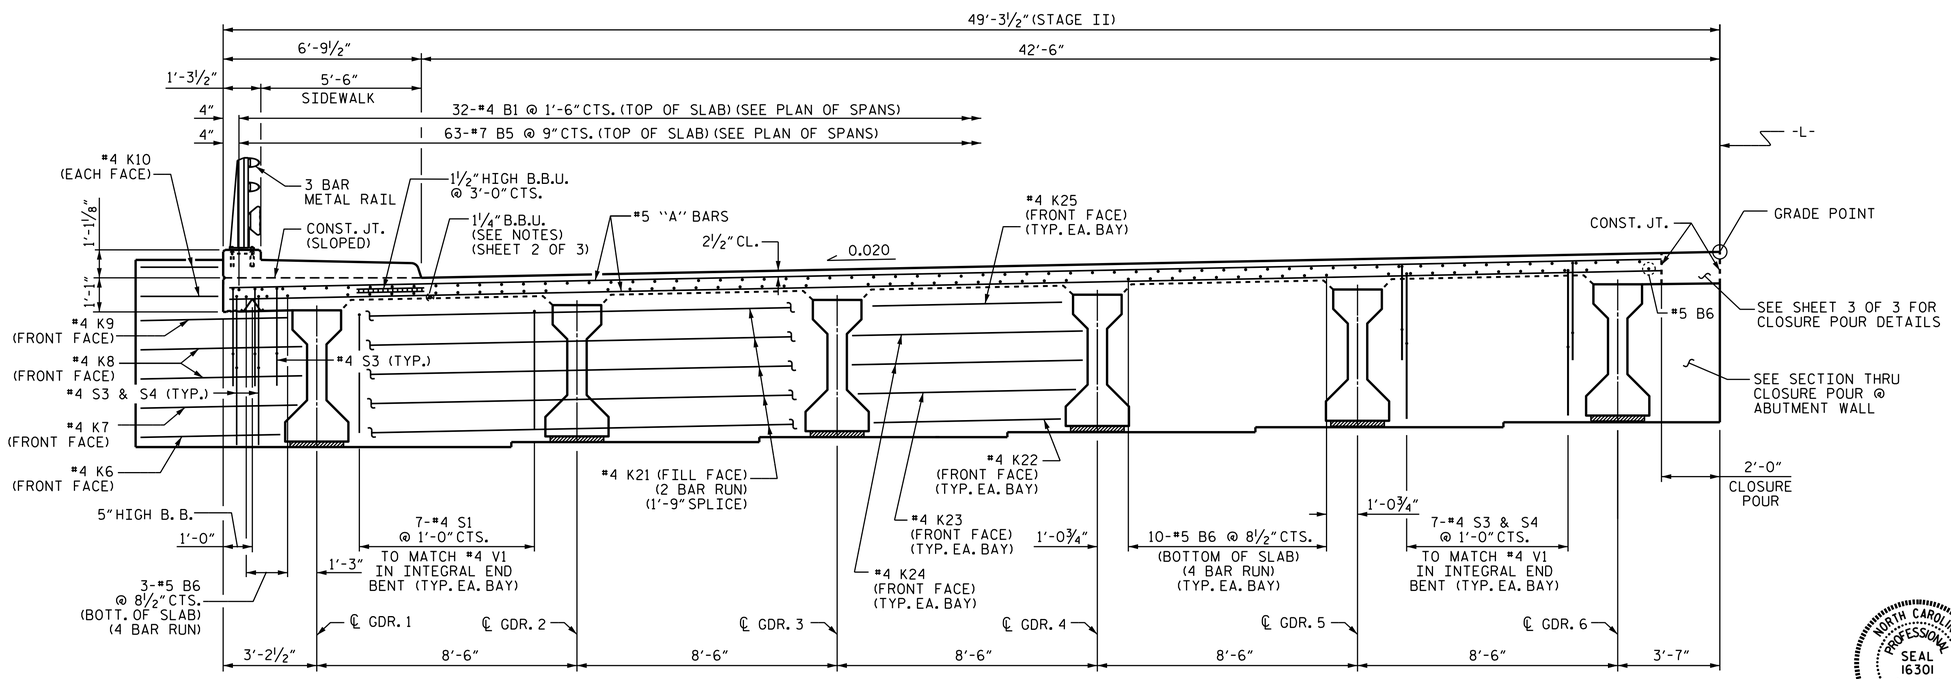

TYPICAL SECTION - STAGE II

SHOWING ABUTMENT WALL AT END BENT
LEFT WING, APPROACH SLAB BLOCKOUT & SIP FORMS NOT SHOWN FOR CLARITY.

PROJECT NO. U-3615B
GUILFORD COUNTY
STATION: 238+33.00 -L-

SHEET 1 OF 3

STATE OF NORTH CAROLINA
DEPARTMENT OF TRANSPORTATION
RALEIGH

SUPERSTRUCTURE

TYPICAL SECTION

NORTH CAROLINA PROFESSIONAL SEAL 16301 ENGINEER TING-HSILUNG FANG

DocuSigned by: Ting H. Fang
E7208640097435...
12/3/2014

REVISIONS						SHEET NO.
NO.	BY:	DATE:	NO.	BY:	DATE:	S-6
1			3			TOTAL SHEETS
2			4			91

STR. #1

DRAWN BY : QT NGUYEN DATE : 6-10
CHECKED BY : E.C. LOCKLEAR DATE : 10-10
DESIGN ENGINEER OF RECORD: E.I. OMILE DATE : 1-14

03-DEC-2014 11:03
K:\TIPProjects-U\U3615b\Structures\Plans\str1\FinalPlans\u3615b_sd_ts.dgn
ttfang