F.A. PROJ. NO. STP-1820(5)

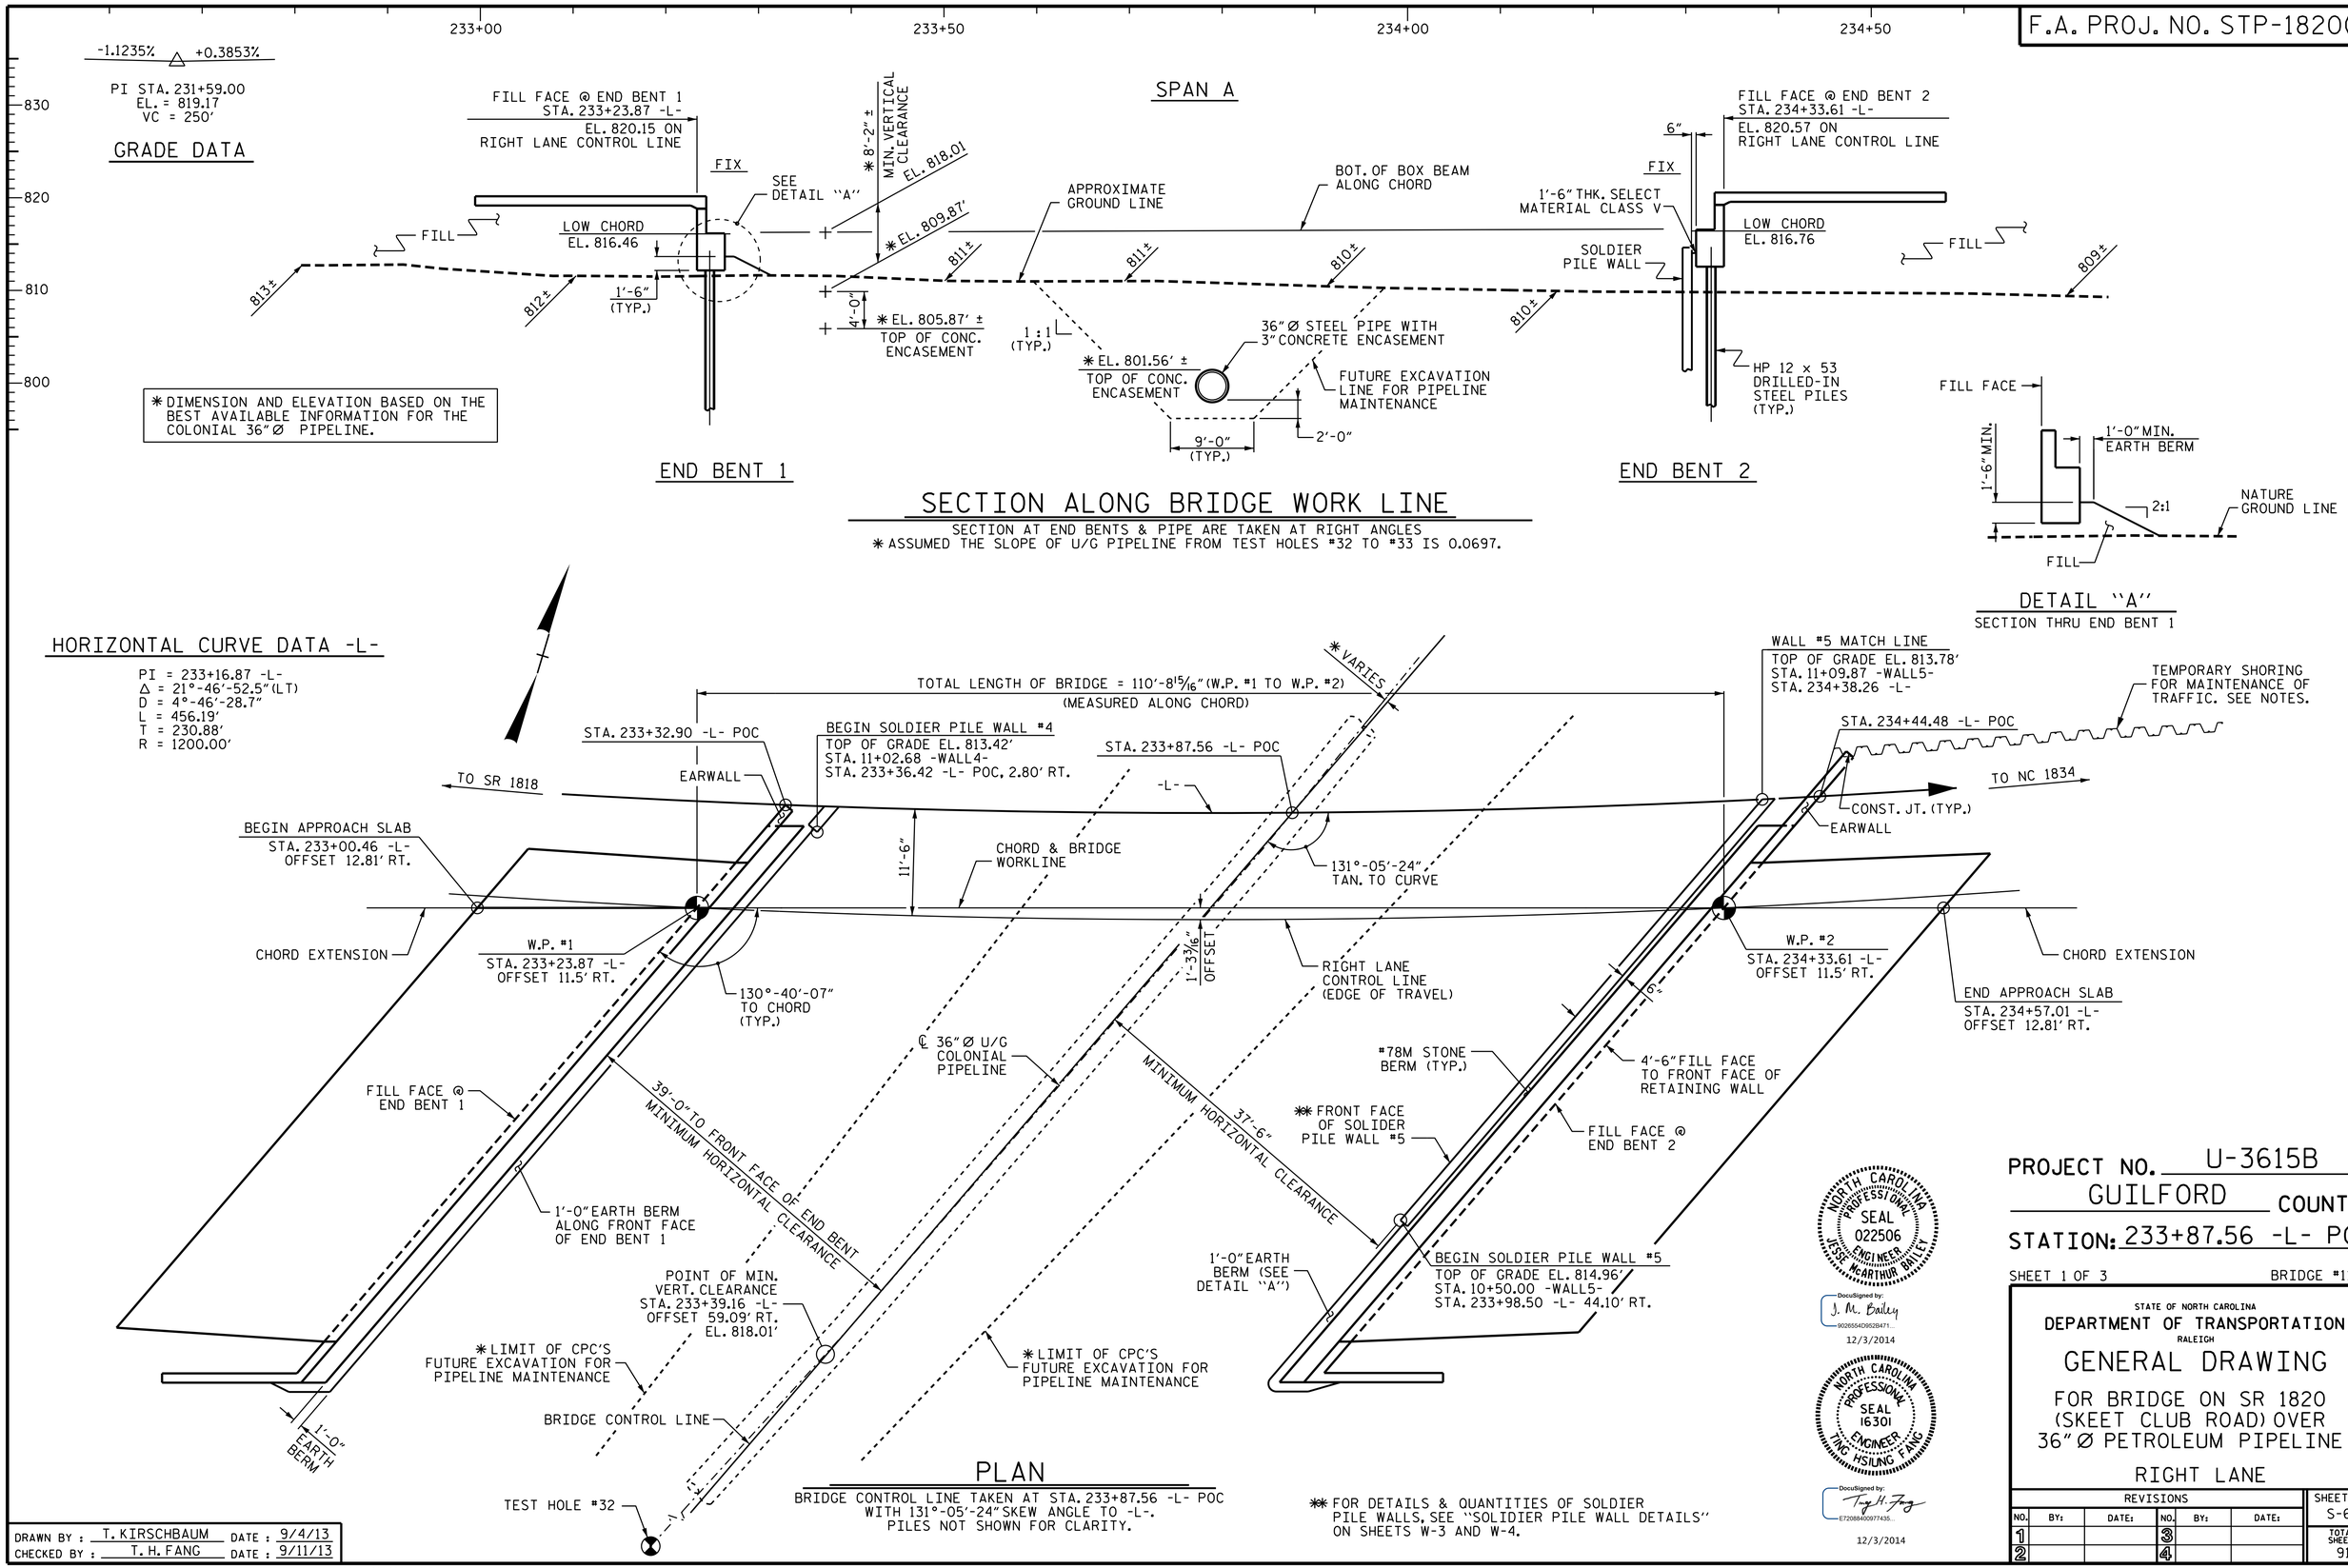

NORTH CAROLINA PROFESSIONAL SEAL 022506 ENGINEER JESSE McARTHUR BAILEY

DocuSigned by: J. M. Bailey
12/3/2014

NORTH CAROLINA PROFESSIONAL SEAL 16301 ENGINEER TING HSIUNG FANG

DocuSigned by: Ting H. Fang
12/3/2014

PROJECT NO. U-3615B
GUILFORD COUNTY
STATION: 233+87.56 -L- POC

SHEET 1 OF 3 BRIDGE #1169

STATE OF NORTH CAROLINA
DEPARTMENT OF TRANSPORTATION
RALEIGH

GENERAL DRAWING

FOR BRIDGE ON SR 1820 (SKEET CLUB ROAD) OVER 36" Ø PETROLEUM PIPELINE

RIGHT LANE

REVISIONS						SHEET NO.
NO.	BY:	DATE:	NO.	BY:	DATE:	S-69
1			3			TOTAL SHEETS
2			4			91

STR. #3

DRAWN BY : T. KIRSCHBAUM DATE : 9/4/13
CHECKED BY : T. H. FANG DATE : 9/11/13

03-DEC-2014 12:06
K:\TIPProjects-U\U3615b\Structures\Plans\Str3\Final plans\u3615b3_sd_gd.dgn
ttfang