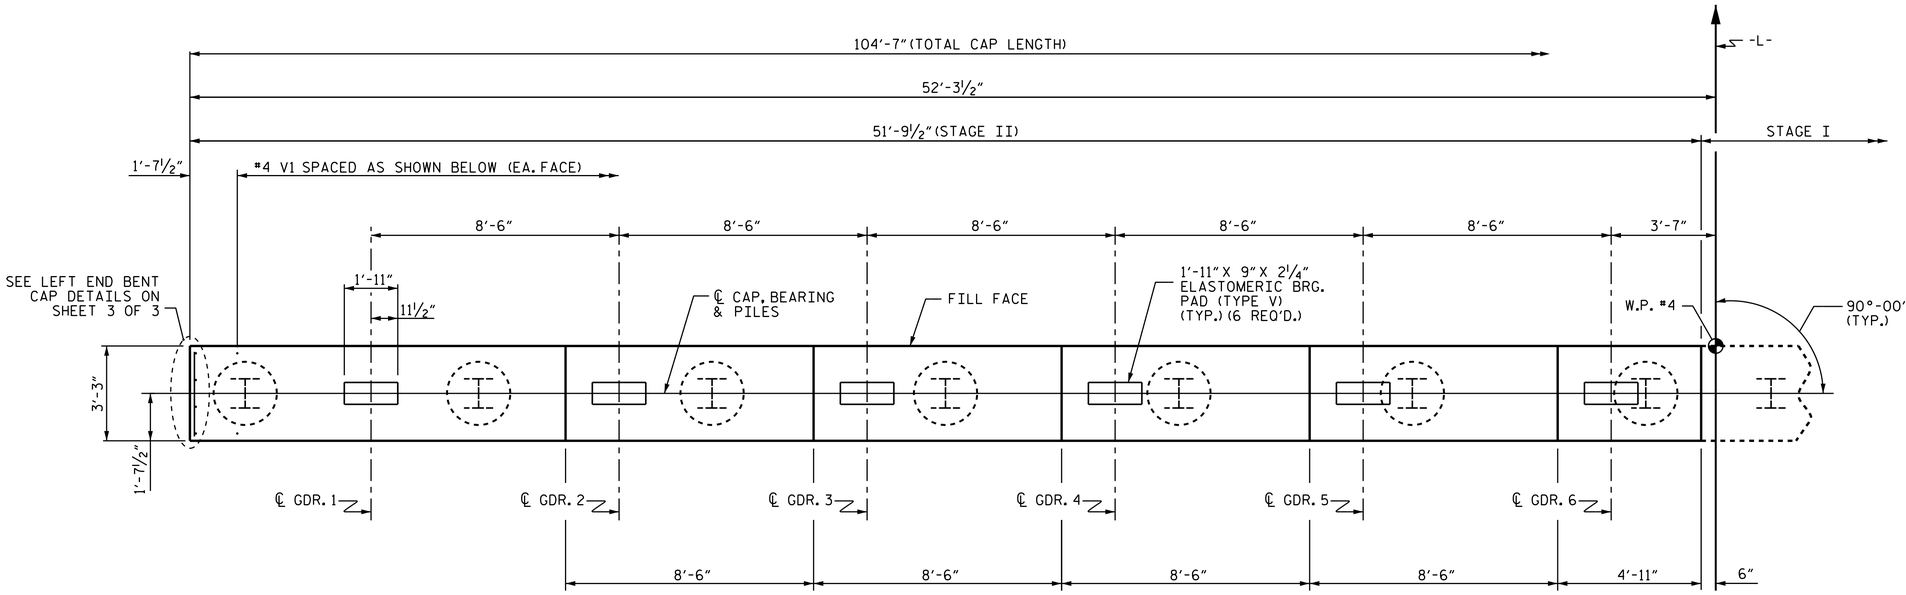

PLAN

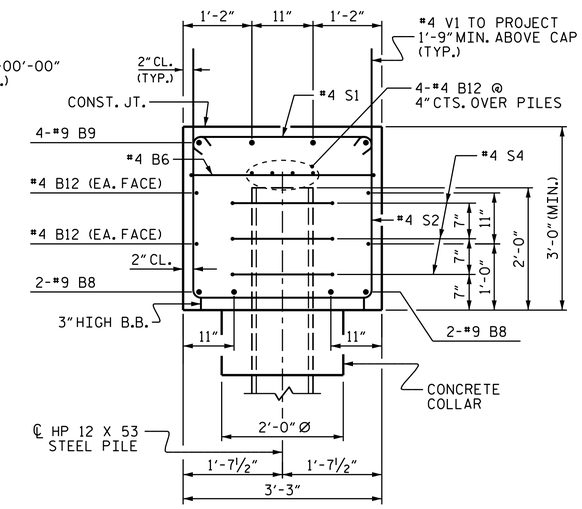

SECTION A-A

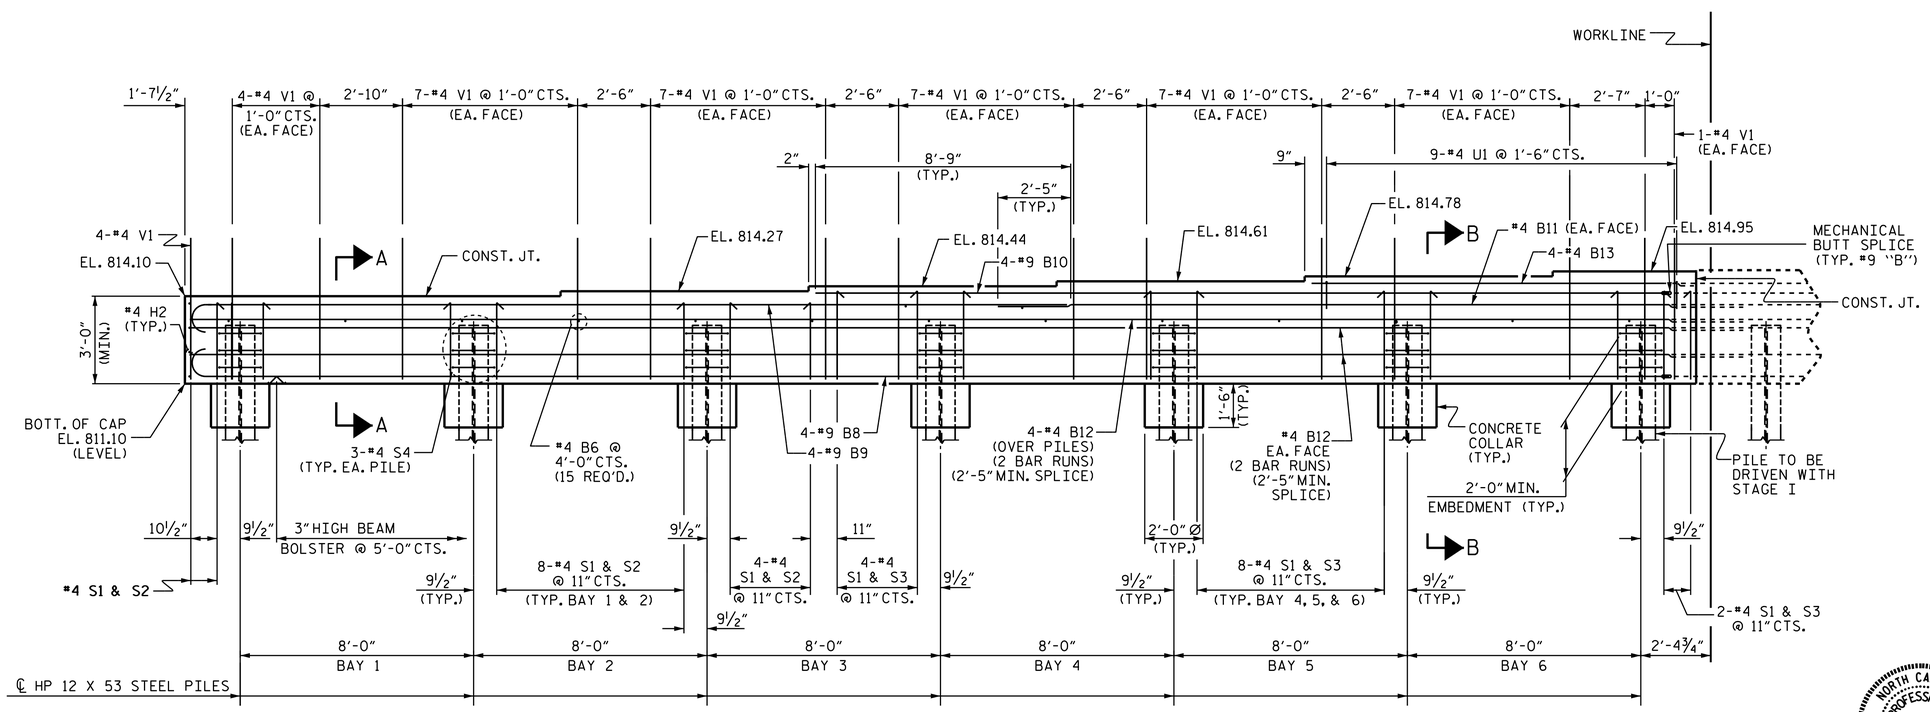

ELEVATION

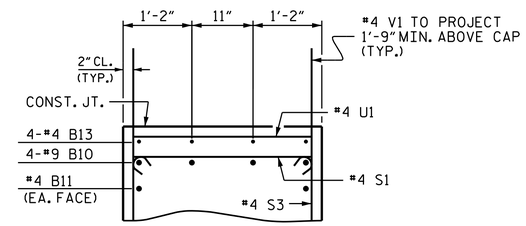

PARTIAL SECTION B-B

PROJECT NO. U-3615B

GUILFORD COUNTY

STATION: 238+33.00 -L-

SHEET 2 OF 3

STATE OF NORTH CAROLINA
DEPARTMENT OF TRANSPORTATION
RALEIGH

SUBSTRUCTURE

END BENT 2 (INTEGRAL)

STAGE II

NORTH CAROLINA PROFESSIONAL SEAL 16301 ENGINEER TING-HSIUNG FANG

DocuSigned by: Ting H. Fang E72086400977435...

12/3/2014

REVISIONS						SHEET NO.
NO.	BY:	DATE:	NO.	BY:	DATE:	S-41
1			3			TOTAL SHEETS
2			4			91

STR. #1

DRAWN BY :	QT NGUYEN	DATE :	9/10
CHECKED BY :	E.C. LOCKLER	DATE :	10/10
DESIGN ENGINEER OF RECORD:	E. I. OMILE	DATE :	1-7-14

03-DEC-2014 11:04
K:\TIPProjects-U\U3615b\Structures\Plans\str1\FinalPlans\u3615b_sd_e*.dgn
ttfang