F.A. PROJECT No. STP-1820(5)

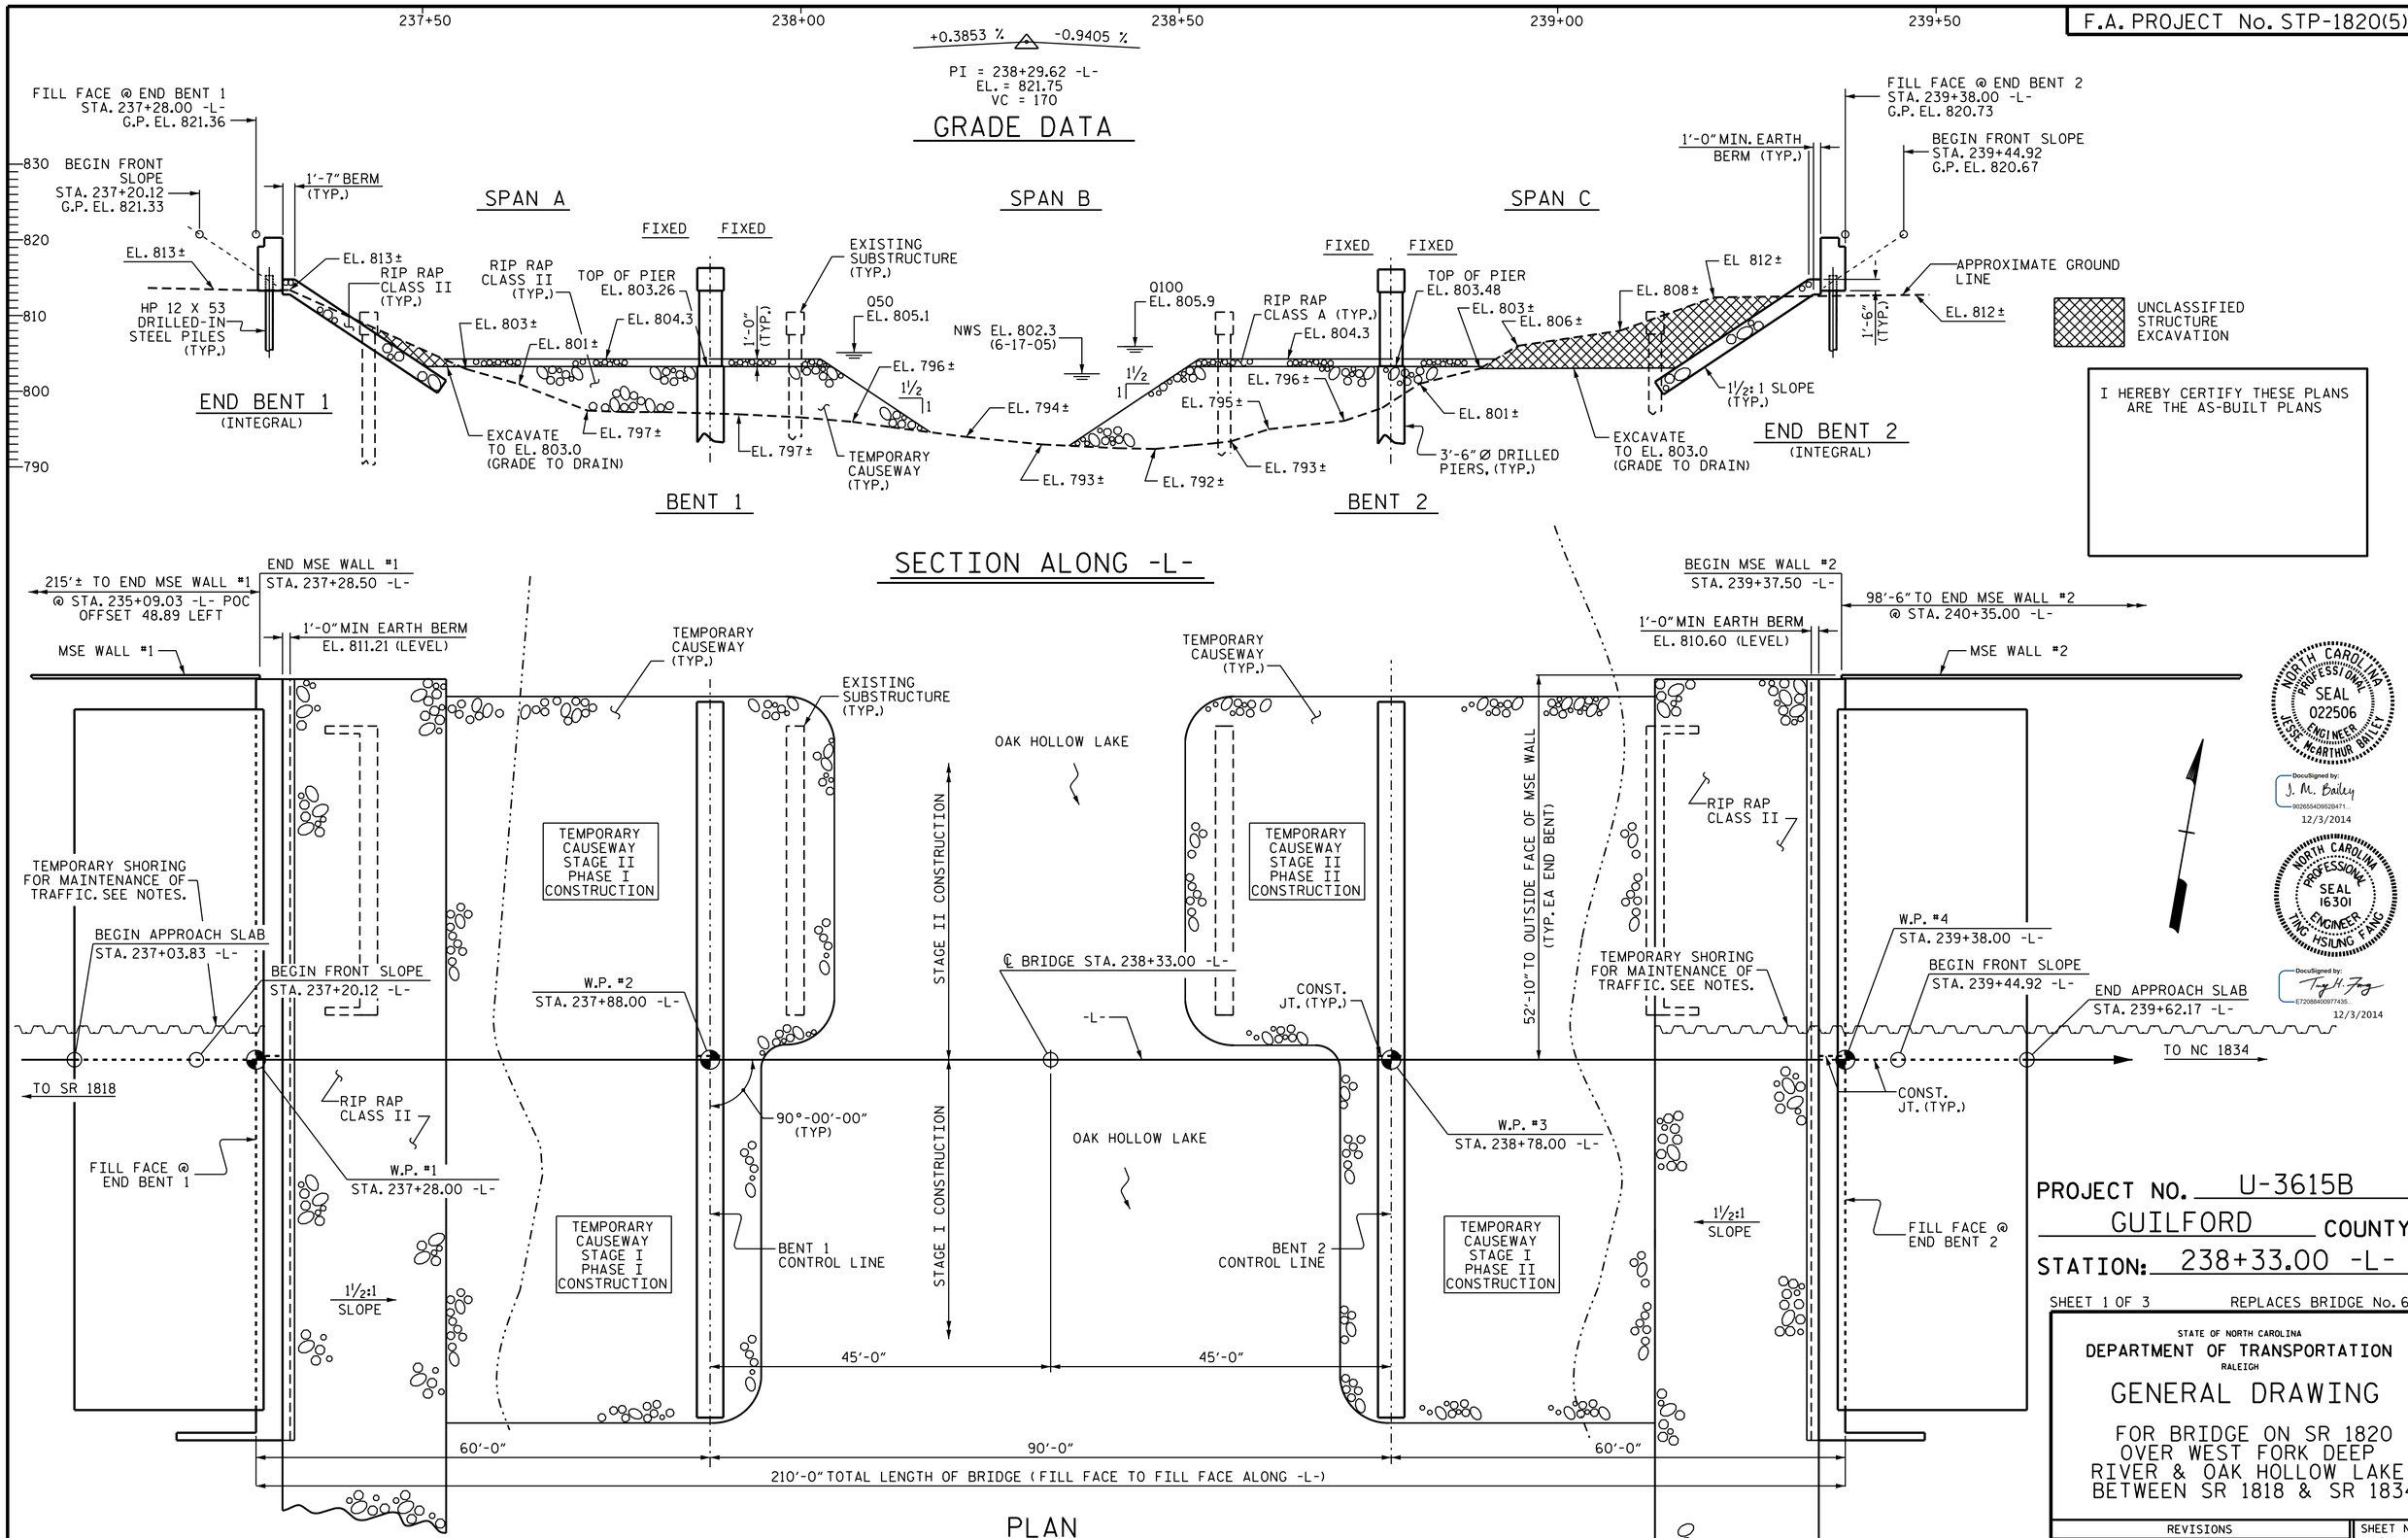

NORTH CAROLINA PROFESSIONAL SEAL 022506 ENGINEER JESSE McARTHUR BAILEY

DocuSigned by: J. M. Bailey 9026554D9528471... 12/3/2014

NORTH CAROLINA PROFESSIONAL SEAL 16301 ENGINEER TING HSIUNG FANG

DocuSigned by: Ting H. Fang E72088400977436... 12/3/2014

PROJECT NO. U-3615B

GUILFORD COUNTY

STATION: 238+33.00 -L-

SHEET 1 OF 3 REPLACES BRIDGE No. 65

STATE OF NORTH CAROLINA
DEPARTMENT OF TRANSPORTATION
RALEIGH

GENERAL DRAWING

FOR BRIDGE ON SR 1820 OVER WEST FORK DEEP RIVER & OAK HOLLOW LAKE BETWEEN SR 1818 & SR 1834

REVISIONS						SHEET NO.
NO.	BY:	DATE:	NO.	BY:	DATE:	S-1
1			3			TOTAL SHEETS
2			4			91

STR. #1

DRAWN BY : A.R.CHESSON DATE : 5-06
CHECKED BY : T. H. FANG DATE : 5-15-13

03-DEC-2014 11:03
K:\TIPProjects-U\U3615b\Structures\Plans\str1\FinalPlans\u3615b_sd_gd.dgn
ttfang