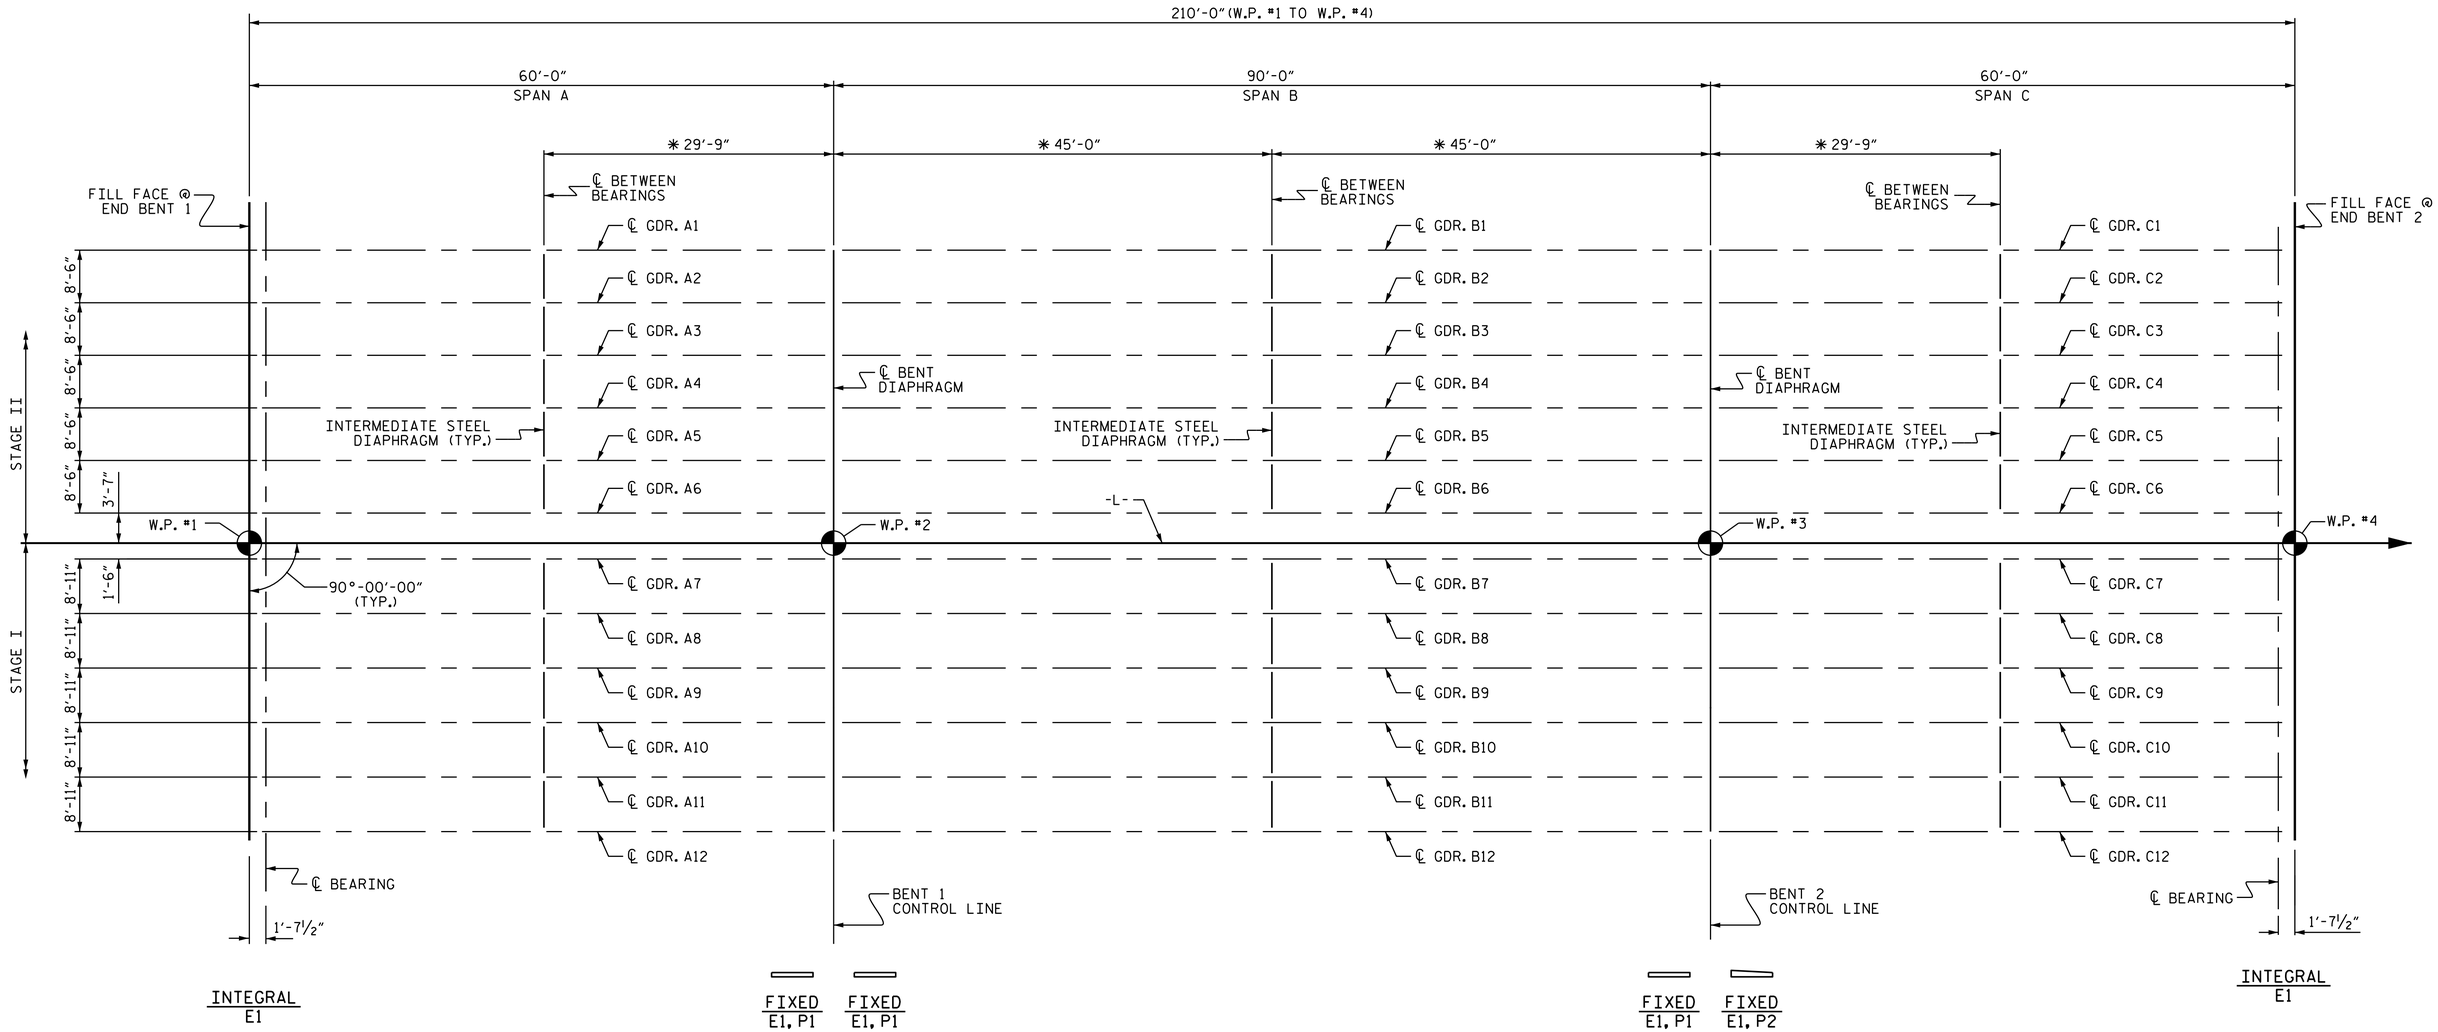

FRAMING PLAN

*DIMENSIONS MEASURING INTERMEDIATE DIAPHRAGMS ARE SHOWN TO ℄ BETWEEN BEARINGS.

PROJECT NO. U-3615B
GUILFORD COUNTY
STATION: 238+33.00 -L-

NORTH CAROLINA PROFESSIONAL SEAL 16301 ENGINEER TING HSIUNG FANG

DocuSigned by: Ting H. Fang
E72088A00977435...
12/3/2014

STATE OF NORTH CAROLINA
DEPARTMENT OF TRANSPORTATION
RALEIGH

SUPERSTRUCTURE

FRAMING PLAN

REVISIONS						SHEET NO.
NO.	BY:	DATE:	NO.	BY:	DATE:	S-16
1			3			TOTAL SHEETS
2			4			91

DRAWN BY : QT NGUYEN DATE : 6-10
CHECKED BY : E.C. LOCKLEAR DATE : 10-10
DESIGN ENGINEER OF RECORD: E.I. OMILE DATE : 1-14

03-DEC-2014 11:04
K:\TIPProjects-U\U3615b\Structures\Plans\strl\FinalPlans\U3615B_SD_FP.dgn
ttfang

STR. #1