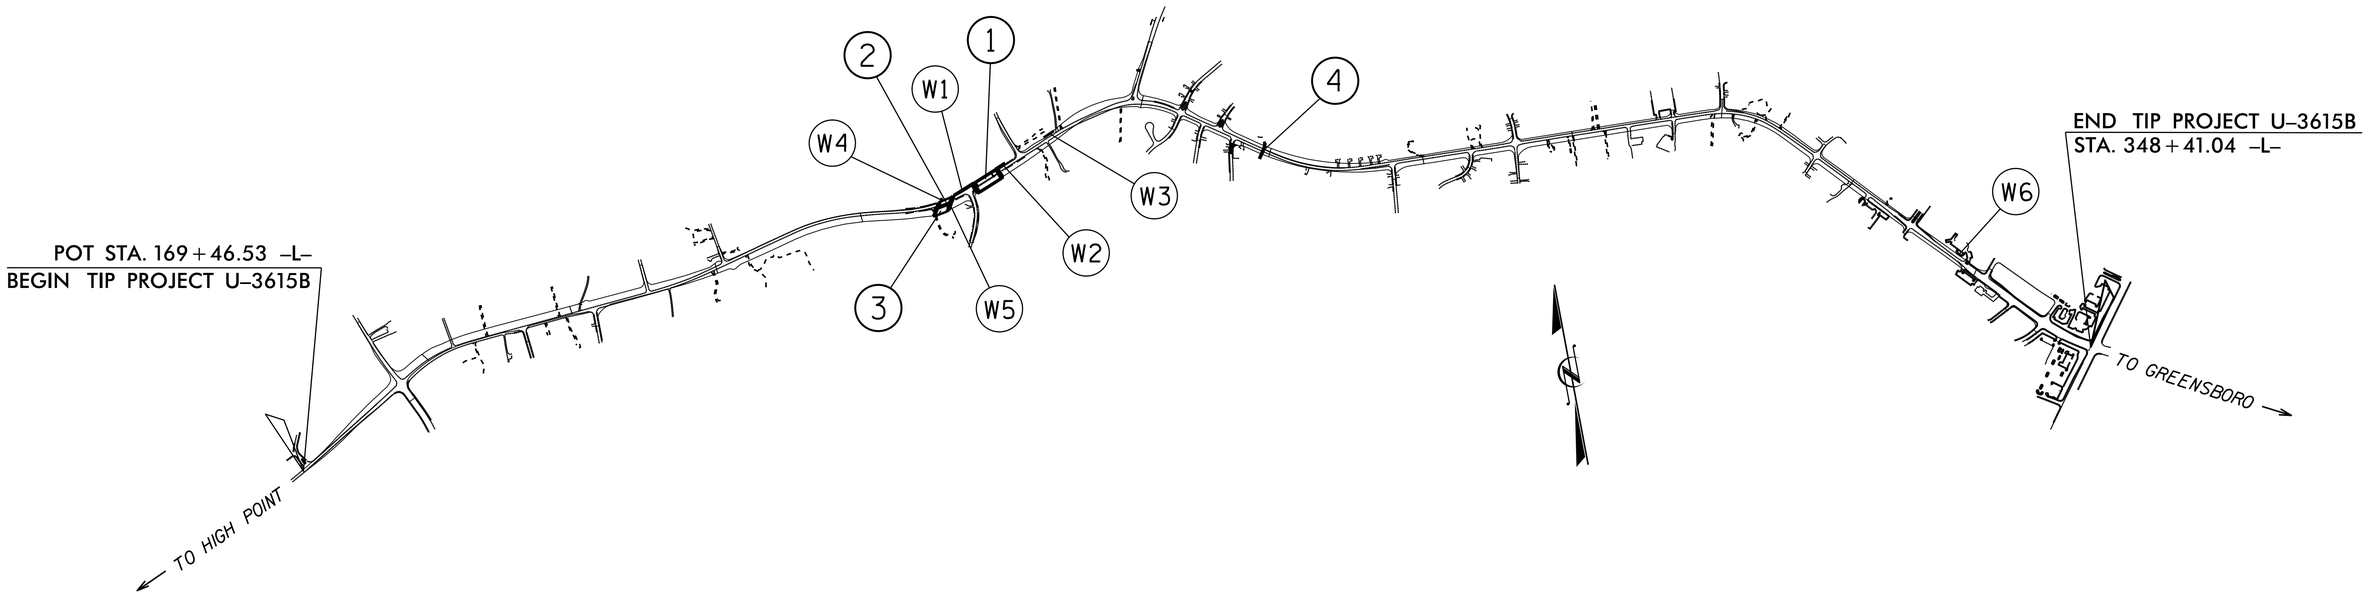

BRIDGES

NUMBER	STATION	DESCRIPTION	SHEET NUMBERS
1	238+33.00 -L-	BRIDGE ON SR 1820 OVER WEST FORK DEEP RIVER AND OAK HOLLOW LAKE	S-1 THRU S-45
2	233+87.56 -L- POC	BRIDGE ON SR 1820 OVER 36"Ø PETROLEUM PIPELINE LEFT LANE	S-46 THRU S-68
3	233+87.56 -L- POC	BRIDGE ON SR 1820 OVER 36"Ø PETROLEUM PIPELINE RIGHT LANE	S-69 THRU S-91

CULVERT

NUMBER	STATION	DESCRIPTION	SHEET NUMBERS
4	266+36.00 -L- POC	SINGLE 8' X 8' RCBC	C-1 THRU C-7

RETAINING WALLS

NUMBER	STATION TO STATION	WALL TYPE	SHEET NO.
W1	235+09.03 -L- 48.89' LT. OFFSET TO 237+28.50 -L- 52.83' LT. OFFSET	MSE WALL	W-1, W-2, W-4 & W-5
W2	239+37.50 -L- 52.83' LT. OFFSET TO 240+35.00 -L- 52.83' LT. OFFSET	MSE WALL	W-1, W-2, W-4 & W-5
W3	245+00.00 -L- 61.50' LT. OFFSET TO 246+00.00 -L- 63.13' LT. OFFSET	SEGMENTAL GRAVITY WALL	W-1, W-2 & W-6
W4	233+36.42 -L- 2.80' RT. OFFSET TO 233+90.57 -L- 60.33' LT. OFFSET	SOLDIER PILE WALL	W-1, W-3 & W-7
W5	233+98.50 -L- 44.10' RT. OFFSET TO 234+98.57 -L- 50.90' LT. OFFSET	SOLDIER PILE WALL	W-1, W-3 & W-7
W6	333+47.44 -L- 74.61' LT. OFFSET TO 334+10.40 -L- 69.94' LT. OFFSET	MSE WALL	W-8 & W-9

PROJECT NO. U-3615B

GUILFORD COUNTY

STATE OF NORTH CAROLINA
DEPARTMENT OF TRANSPORTATION
RALEIGH

INDEX SHEET

REVISIONS						SHEET NO.
	BY:	DATE:	NO.	BY:	DATE:	
1			3			TOTAL SHEETS
2			4			

03-DEC-2014 11:03
K:\TIPProjects-U\U3615b\Structures\Plans\str1\FinalPlans\U3615B_sd_idx.dgn
ttfang