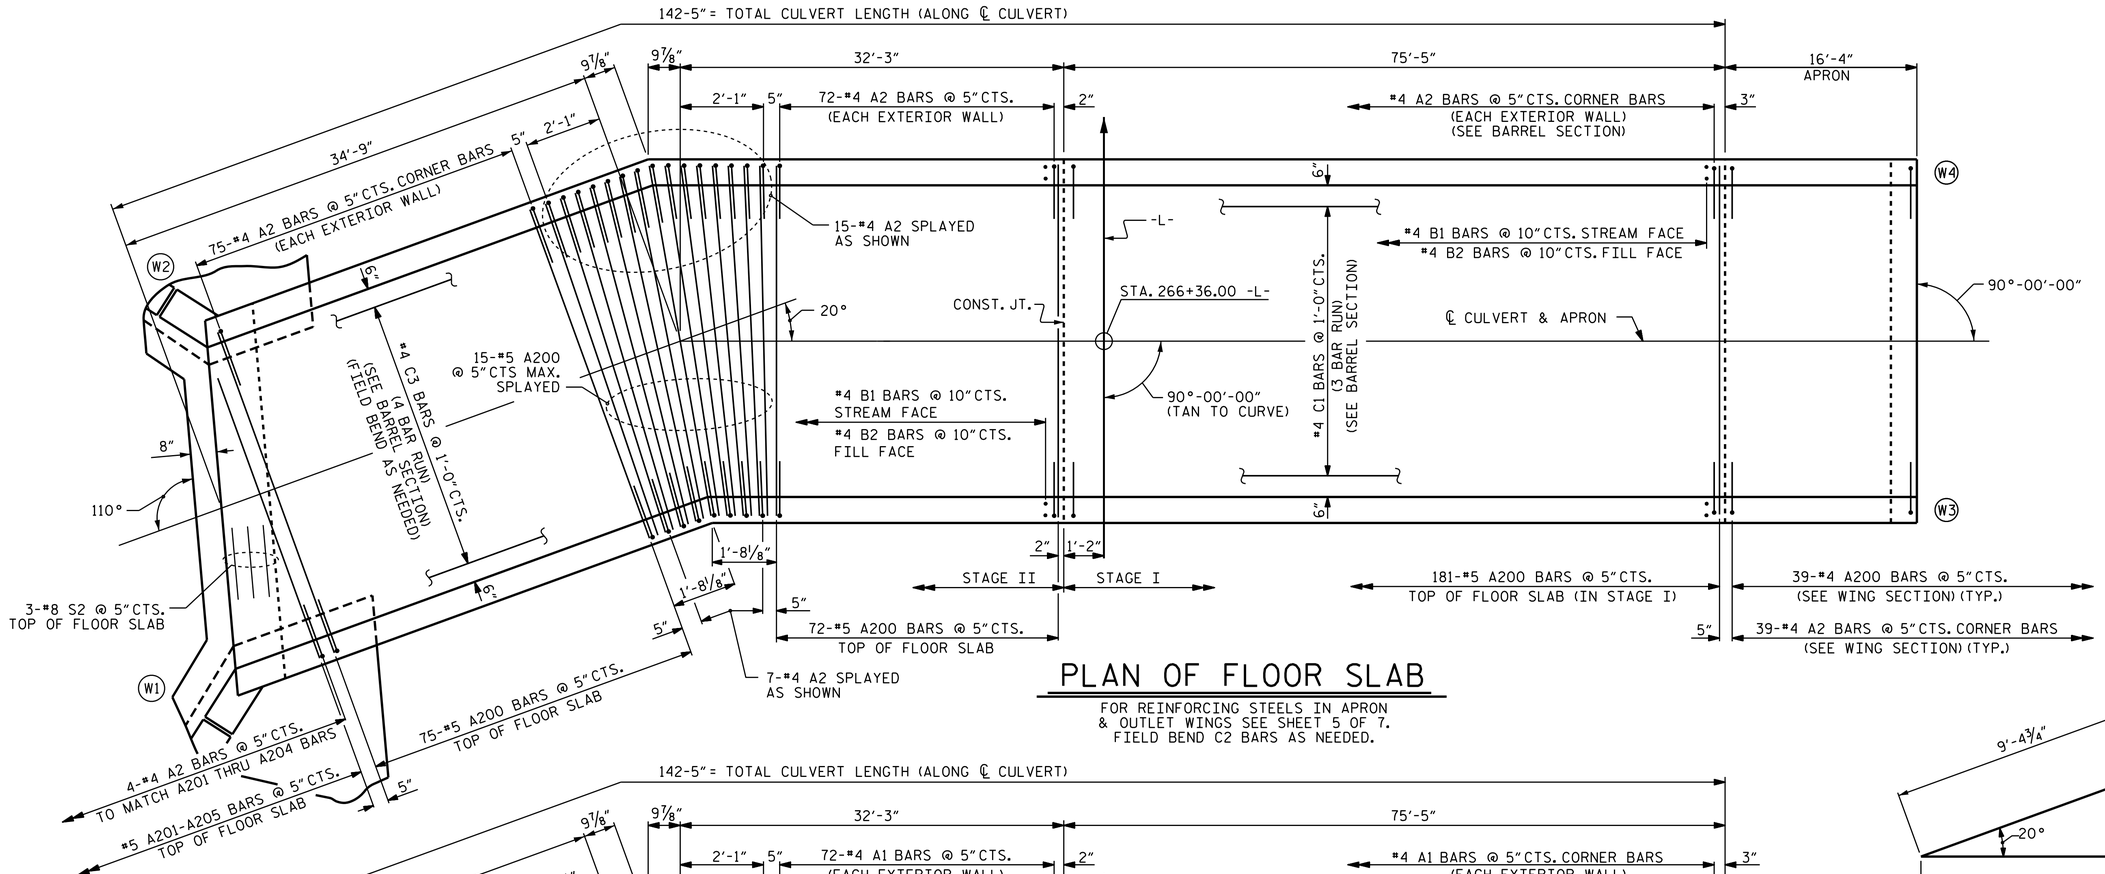

PLAN OF FLOOR SLAB

FOR REINFORCING STEELS IN APRON
& OUTLET WINGS SEE SHEET 5 OF 7.
FIELD BEND C2 BARS AS NEEDED.

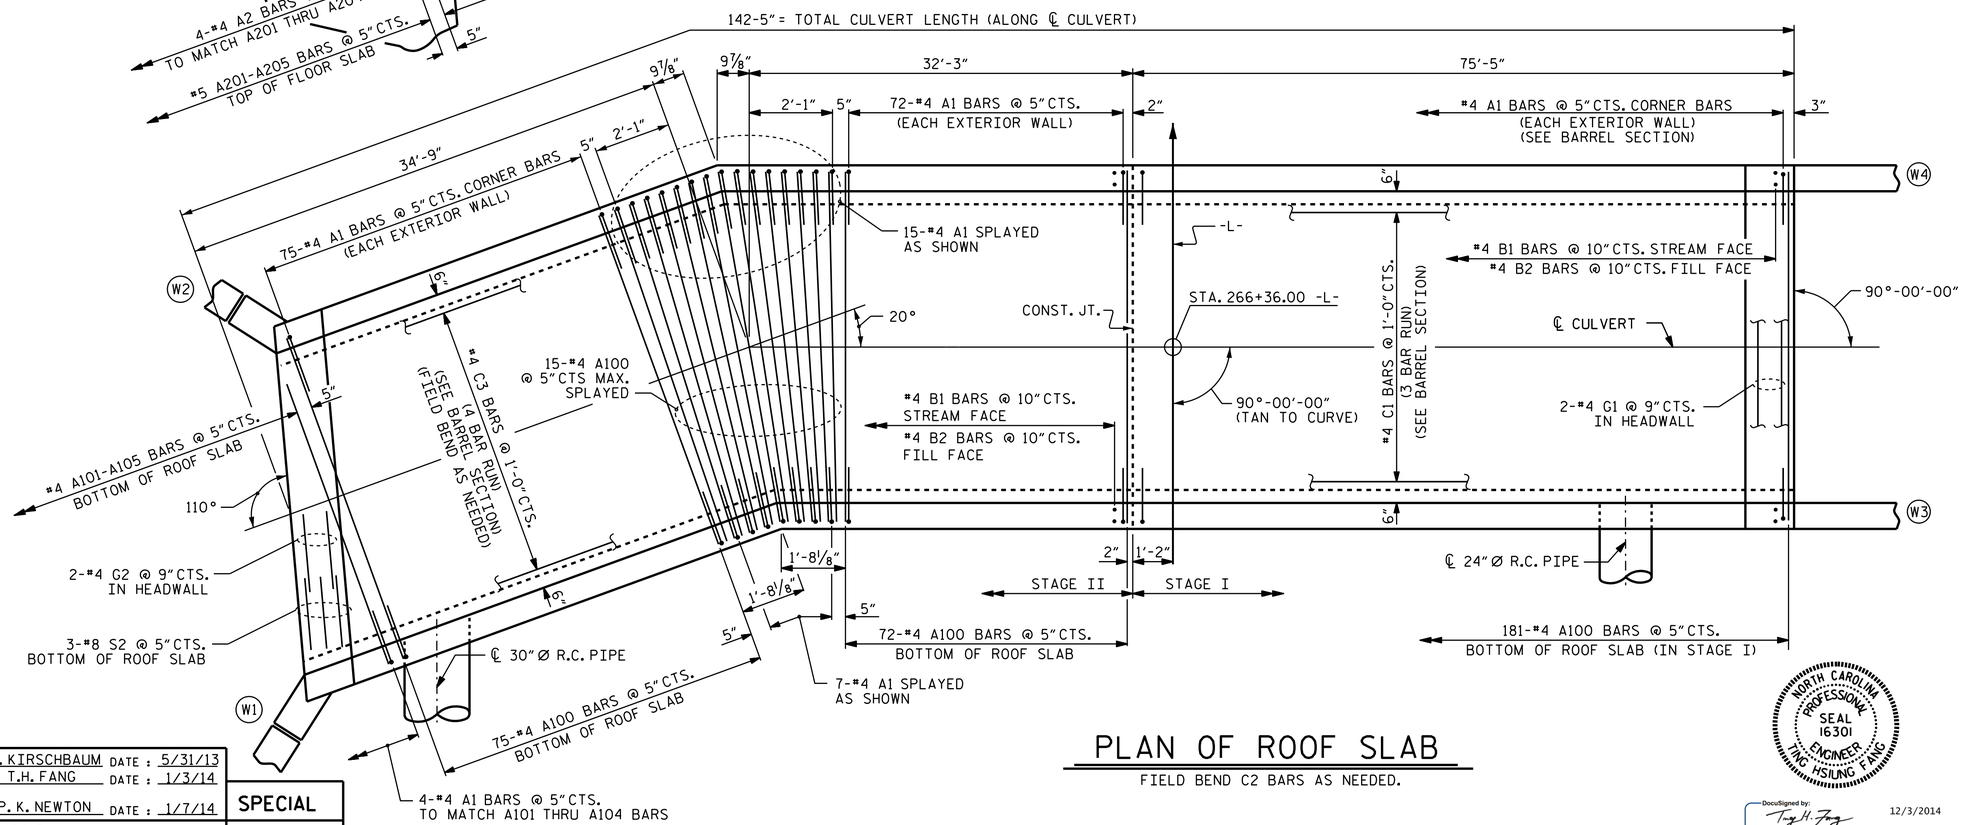

PLAN OF ROOF SLAB

FIELD BEND C2 BARS AS NEEDED.

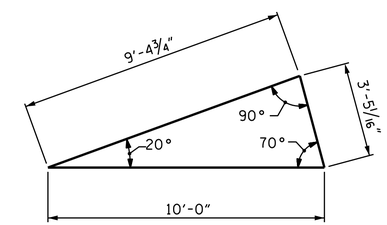

SKEW TRIANGLE

PROJECT NO. U-3615B
GUILFORD COUNTY
STATION: 266+36.00 -L-

SHEET 3 OF 7

STATE OF NORTH CAROLINA
DEPARTMENT OF TRANSPORTATION
RALEIGH

SINGLE 8 FT. X 8 FT. CONCRETE BOX CULVERT

NORTH CAROLINA PROFESSIONAL SEAL 16301 ENGINEER TING HSILUNG FANG

DocuSigned by: Ting H. Fang
E72086A0097435...
12/3/2014

REVISIONS						SHEET NO.
NO.	BY:	DATE:	NO.	BY:	DATE:	C-3
1			3			TOTAL SHEETS
2			4			7

STD. NO. CB11

ASSEMBLED BY :	T. KIRSCHBAUM	DATE :	5/31/13
CHECKED BY :	T.H. FANG	DATE :	1/3/14
DESIGN ENGINEER OF RECORD :	P. K. NEWTON	DATE :	1/7/14
DRAWN BY :	R. WRIGHT	DATE :	AUG. 1989
CHECKED BY :	A.R. BISSETTE	DATE :	AUG. 1989

SPECIAL
STANDARD

REVISED 8-28-92 BY E.L.R. CHECKED BY G.R.P.
REVISED 8-22-89 BY A.R.B. CHECKED BY C.R.K.
REVISED 11-19-99 BY M.M. CHECKED BY R.W.W.