GEOTECHNICAL ENGINEER

NORTH CAROLINA PROFESSIONAL SEAL 30943 ENGINEER THEIN TUN ZAN

DocuSigned by: Thein Tun Zan 1/3/2014

SIGNATURE DATE

ENGINEER

SIGNATURE DATE

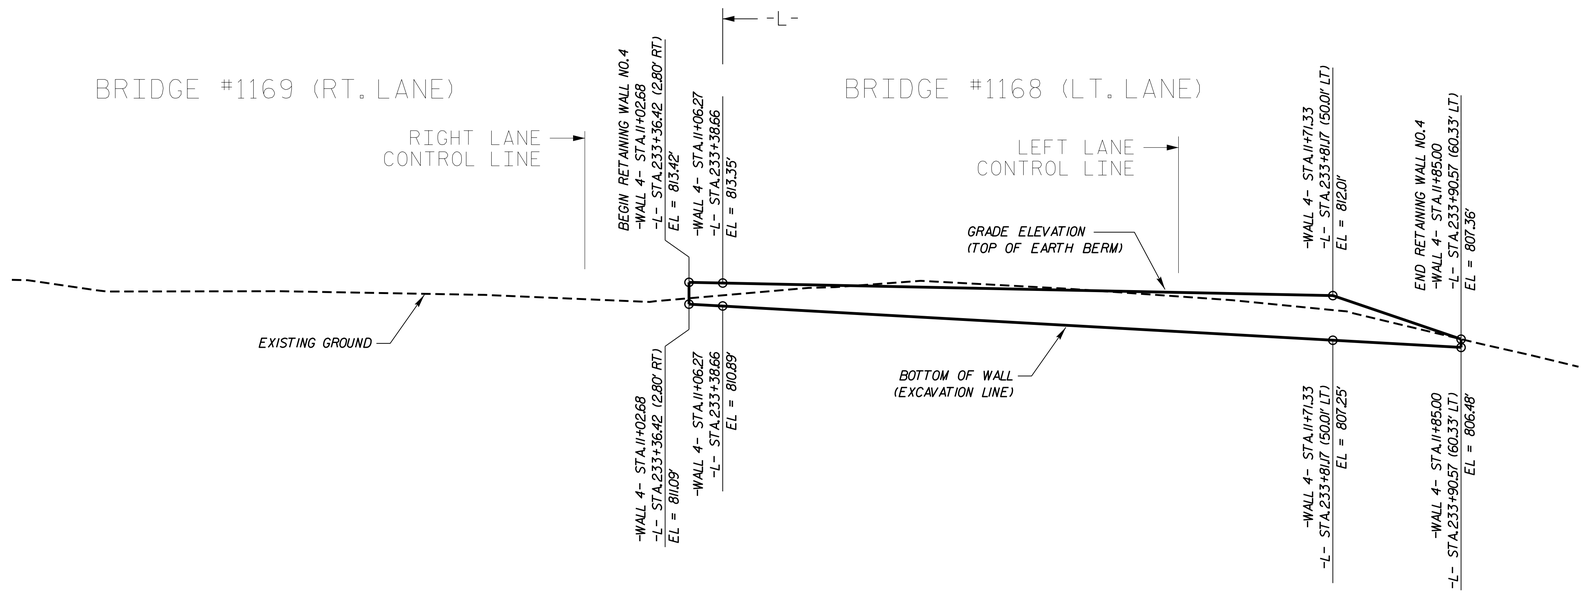

RETAINING WALL NO. 4 ENVELOPE
(EXPOSED WALL FACE AT END BENT NO. 1)

N.T.S.

ESTIMATED WALL QUANTITIES

RETAINING WALL NO.	SOLDIER PILE RETAINING WALLS (SQUARE FEET)
4	290 SF
5	540 SF
	TOTAL QUANTITY = 830 SF

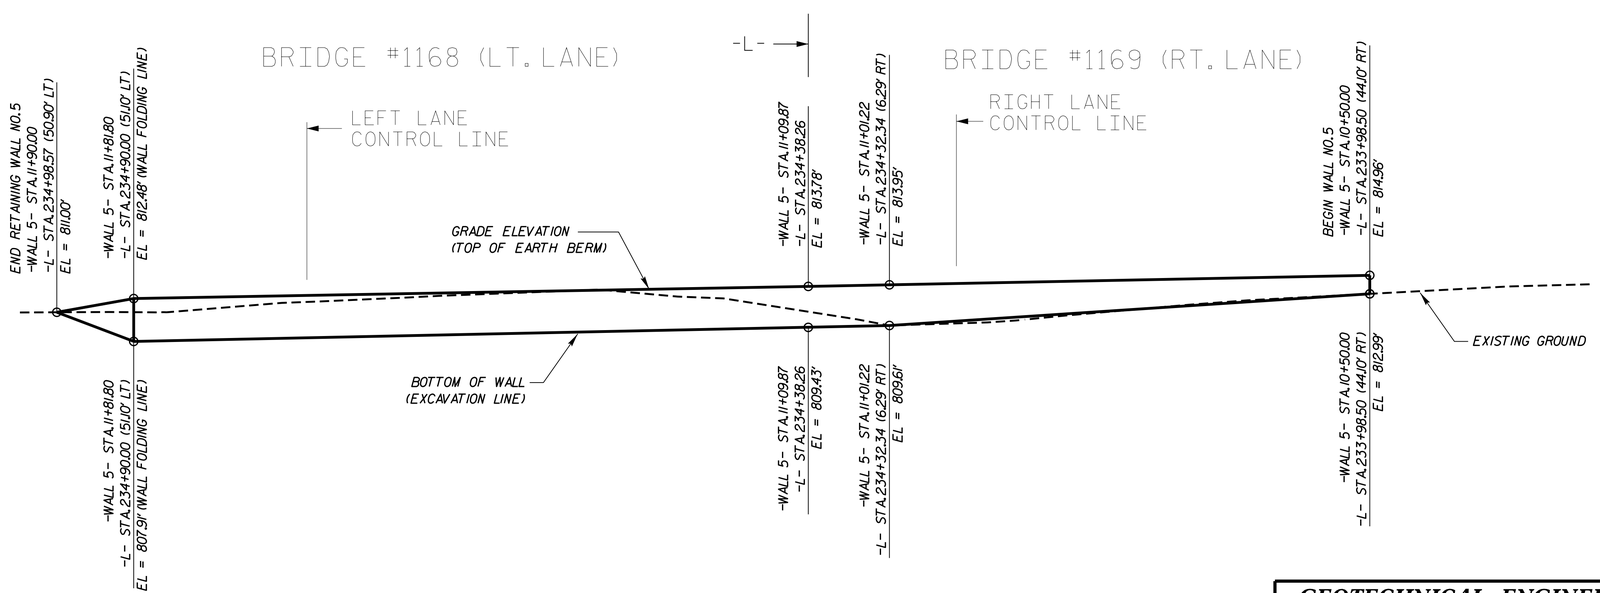

RETAINING WALL NO. 5 ENVELOPE
(EXPOSED WALL FACE AT END BENT NO. 2)

N.T.S.

PROJECT NO.: U-3615B

GUILFORD ***COUNTY***

STATION: -L- 233+40 & 234+00

SHEET 3 OF 7

GEOTECHNICAL ENGINEERING UNIT

☒ *EASTERN REGIONAL OFFICE*

☐ *WESTERN REGIONAL OFFICE*

☐ *CONTRACT OFFICE*

STATE OF NORTH CAROLINA
DEPARTMENT OF TRANSPORTATION
RALEIGH

RETAINING WALL
NO. 4 & NO. 5
WALL ENVELOPES

PREPARED BY: T. T. ZAN	DATE: 12/2013
REVIEWED BY: J. BATTS	DATE: 12/2013

REVISIONS

NO.	BY	DATE	NO.	BY	DATE
1			3		
2			4		

SHEET NO. W3

TOTAL SHEETS 7