GEOTECHNICAL ENGINEER	ENGINEER
NORTH CAROLINA PROFESSIONAL SEAL 30943 ENGINEER THEIN TUN ZAN	
DocuSigned by: Thein Tun Zan 1/3/2014	
SIGNATURE DATE	SIGNATURE DATE

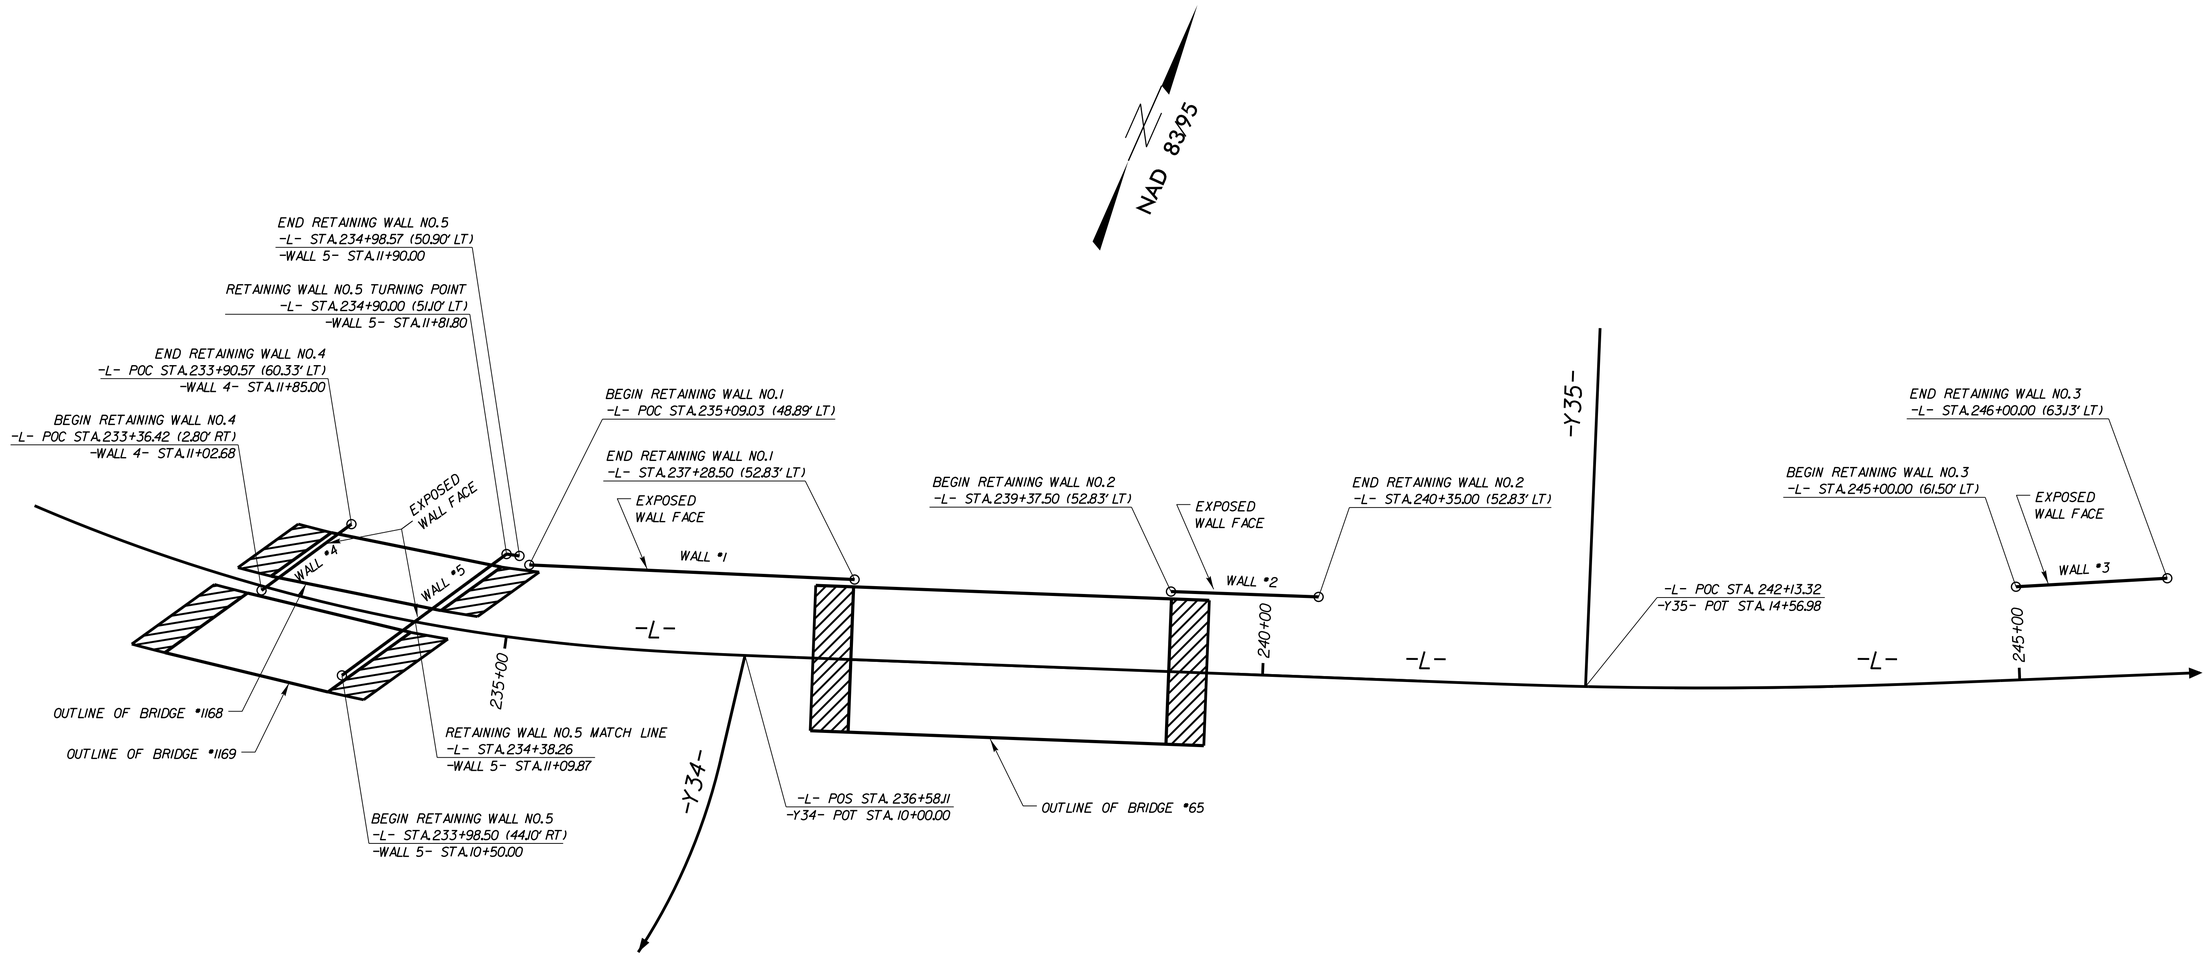

RETAINING WALLS NO. 1 THROUGH NO. 5 LAYOUT PLAN

N.T.S.

PROJECT NO.: U-3615B

GUILFORD ***COUNTY***

STATION: VARIES

SHEET 1 OF 7

PREPARED BY: T. T. ZAN	DATE: 12/2013
REVIEWED BY: J. BATTS	DATE: 12/2013

GEOTECHNICAL ENGINEERING UNIT

☒ *EASTERN REGIONAL OFFICE*

☐ *WESTERN REGIONAL OFFICE*

☐ *CONTRACT OFFICE*

STATE OF NORTH CAROLINA
DEPARTMENT OF TRANSPORTATION
RALEIGH

RETAINING WALLS
LAYOUT PLAN

REVISIONS							SHEET NO.
NO.	BY	DATE	NO.	BY	DATE		W1
1			3				TOTAL SHEETS
2			4				7