PROJECT REFERENCE NO.	SHEET NO.
I-5508	8

ROADWAY DESIGN ENGINEER

NORTH CAROLINA PROFESSIONAL SEAL 024912 ENGINEER Kevin E. Moody

DocuSigned by: Kevin E. Moody 10/28/2014
7E0B1CF9C15A4A7...

HYDRAULICS ENGINEER

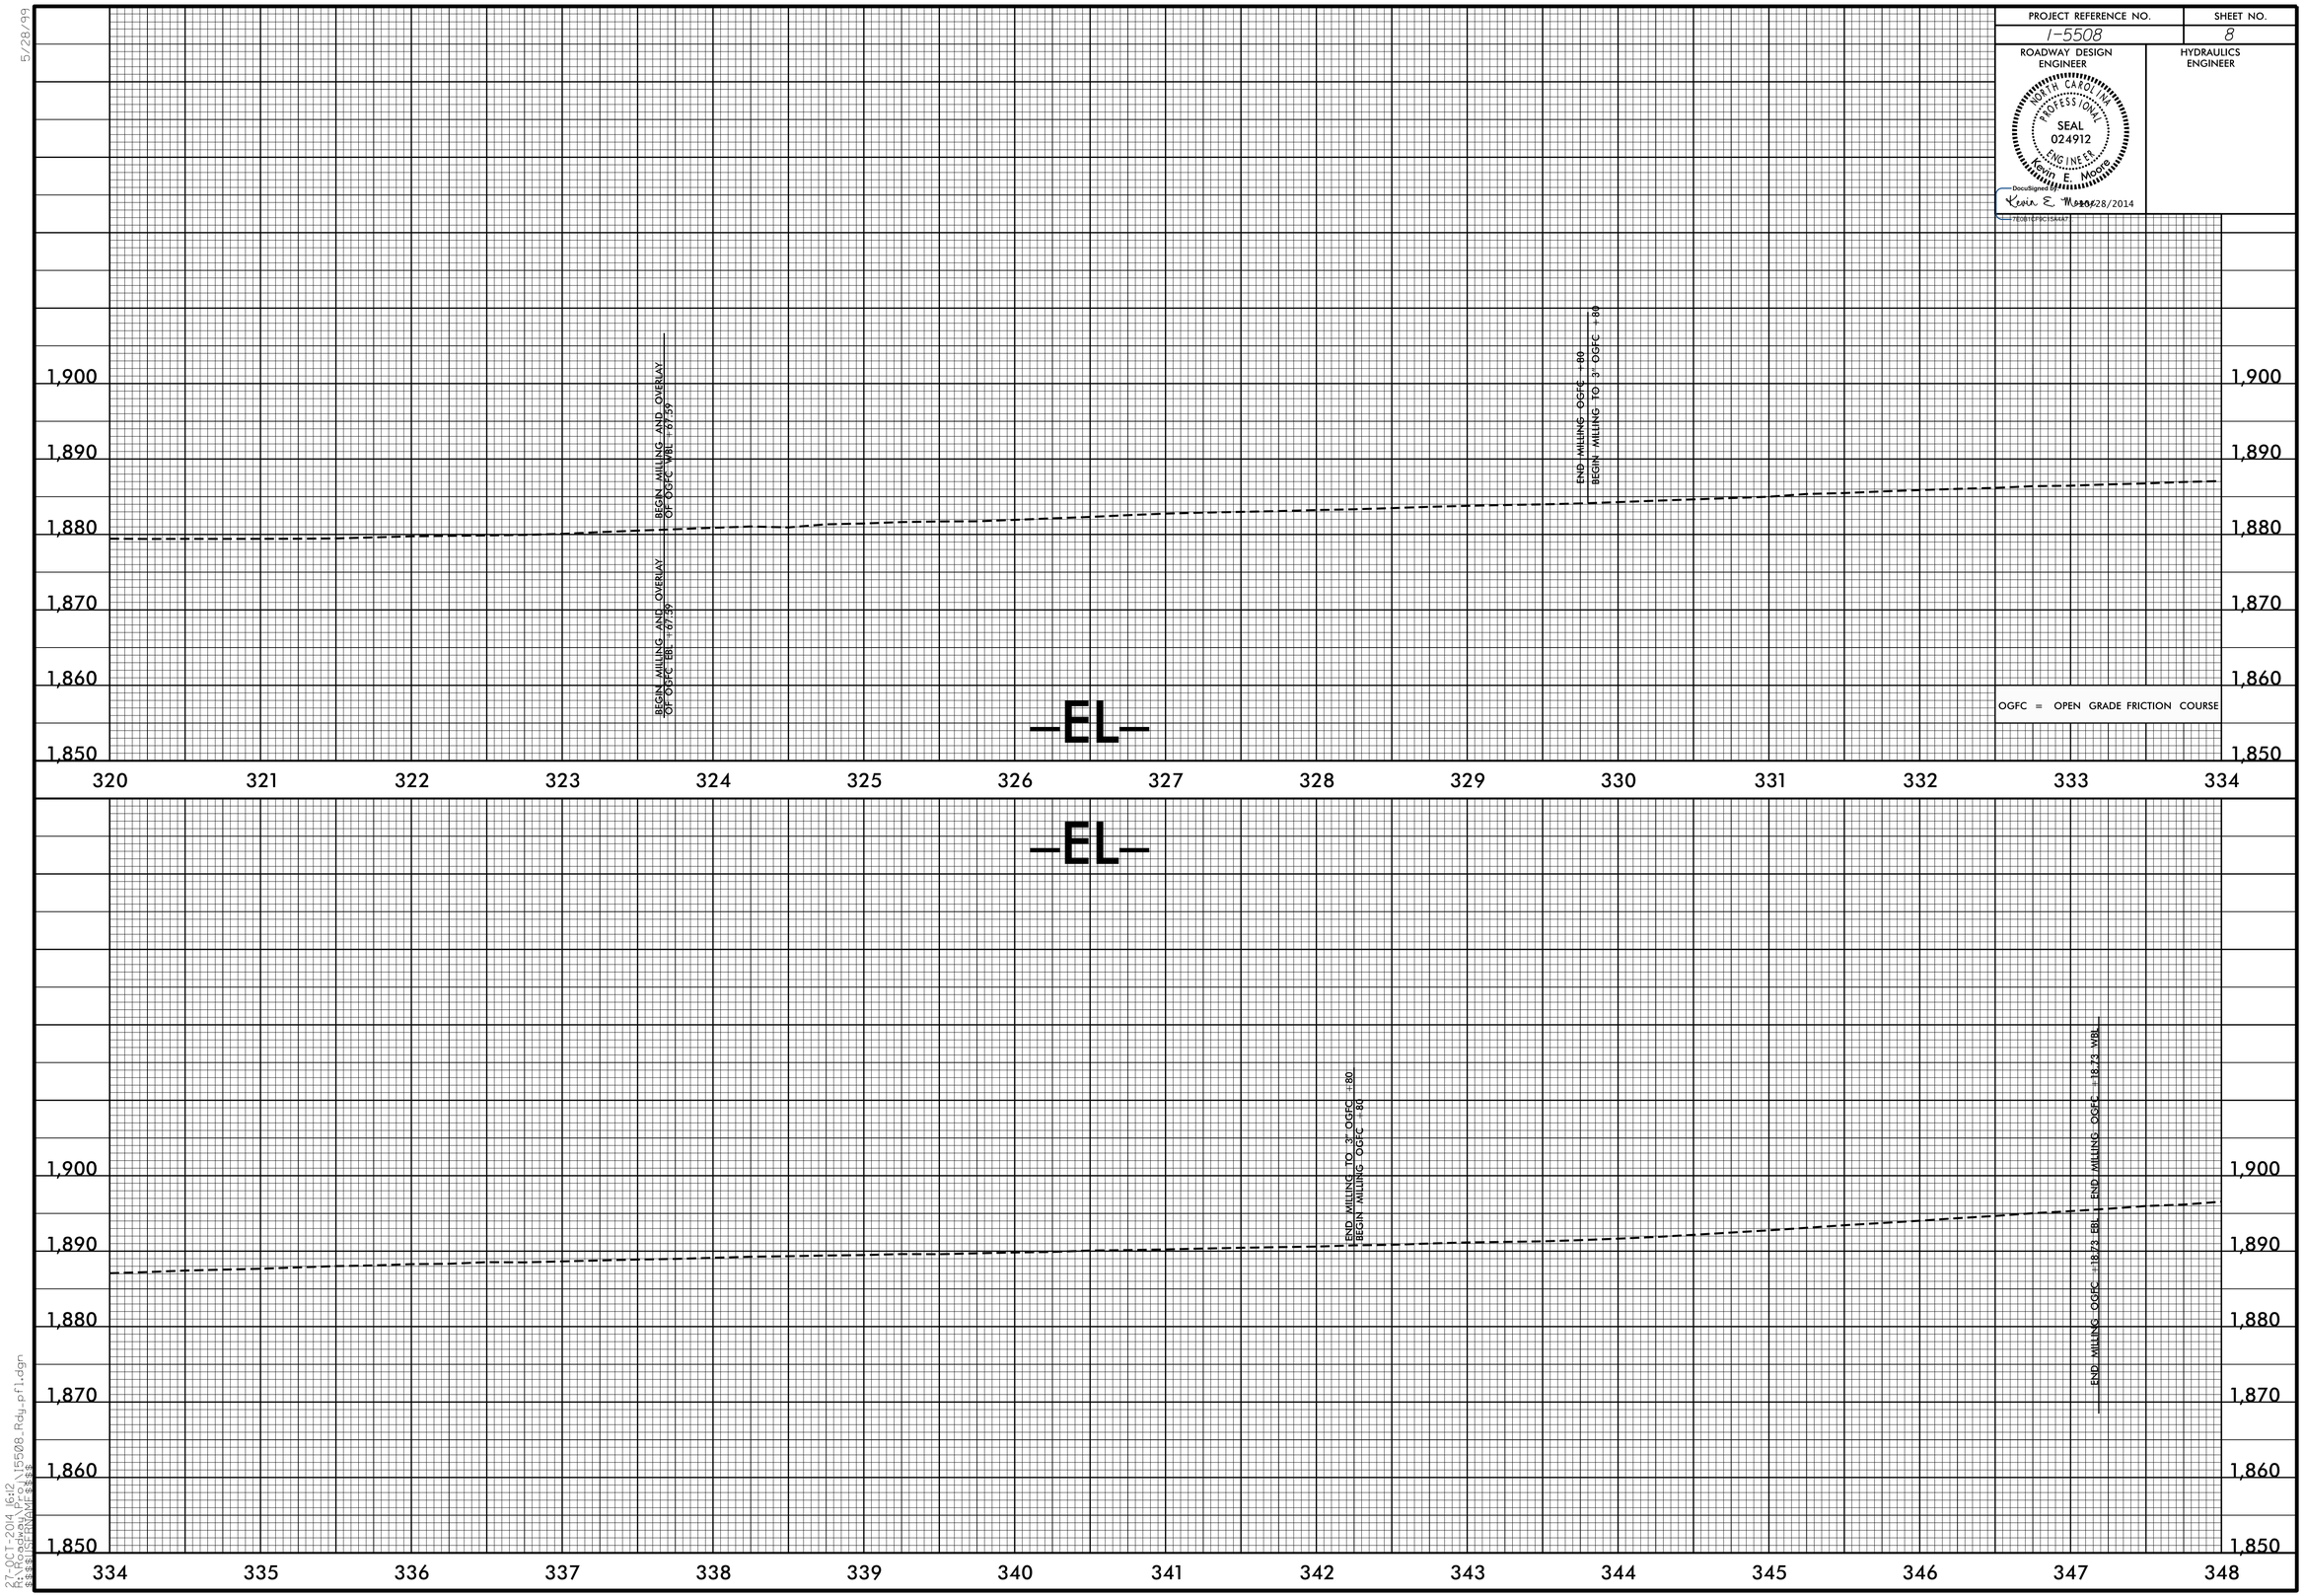

5/28/99

27-OCT-2014 16:12
R:\Roadway\Proj\I5508_Rdy_pfl.dgn
$$USERNAME$$