GEOTECHNICAL ENGINEER	ENGINEER
NORTH CAROLINA PROFESSIONAL SEAL 29869 ENGINEER SHANE C. CLARK DocuSigned by: Shane C. Clark 1F4E87EDD6ADHEA 10/30/2014 SIGNATURE DATE	SIGNATURE DATE

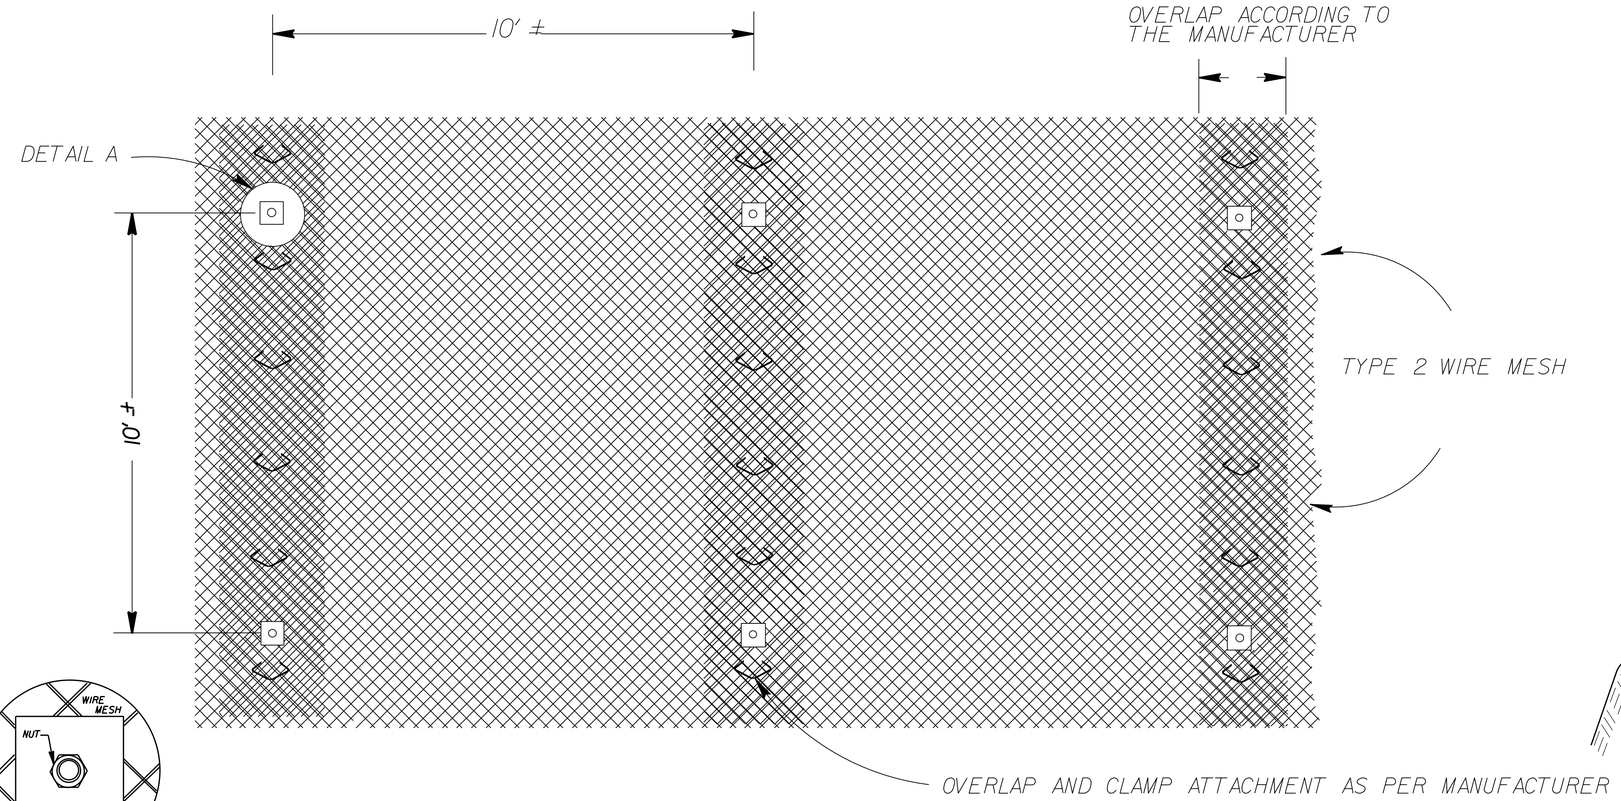

DETAIL OF WIRE MESH

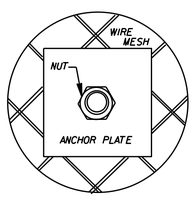

DETAIL A

ROCK BOLT ASSEMBLY

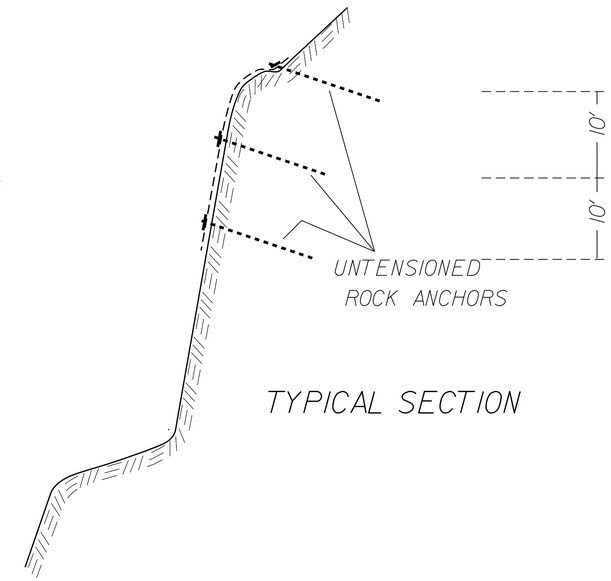

TYPICAL SECTION

NOTES:

1) WIRE MESH SHALL BE INSTALLED ON ROCK SLOPES AT LOCATIONS AS DIRECTED BY THE ENGINEER.

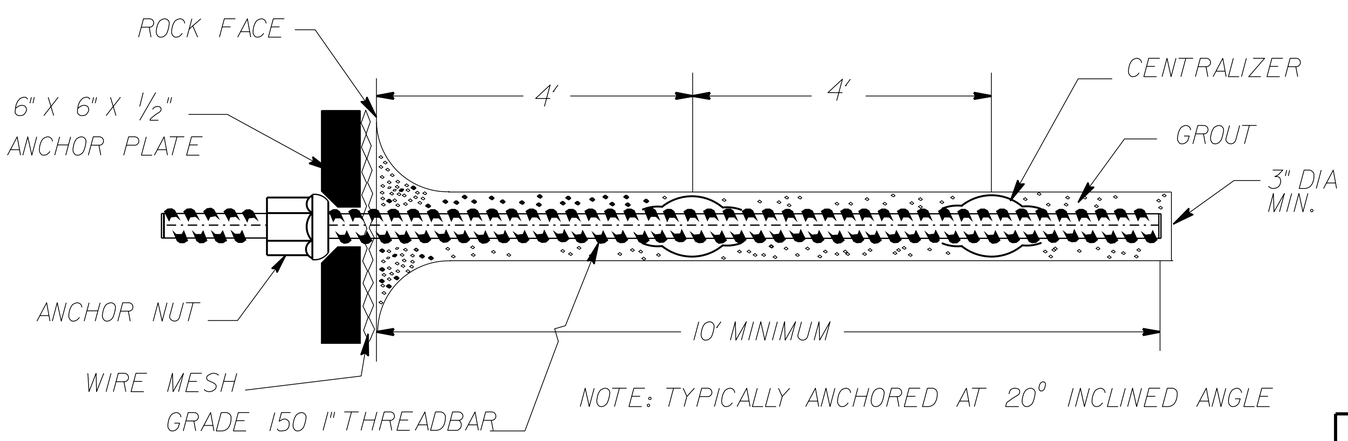

UNTENSIONED ROCK ANCHORS

ESTIMATED QUANTITIES

TYPE 2 WIRE MESH	1000 SQ.YDS.
UNTENSIONED ANCHOR FOR WIRE MESH	1000 +/- LF.

PROJECT NO.: I-5508 39406.1.1

HAYWOOD COUNTY

STATION: VARIES

SHEET 1 OF 1

GEOTECHNICAL ENGINEERING UNIT

☐ EASTERN REGIONAL OFFICE
☒ WESTERN REGIONAL OFFICE
☐ CONTRACTS

STATE OF NORTH CAROLINA DEPARTMENT OF TRANSPORTATION RALEIGH

WIRE MESH AND UNTENSIONED ROCK ANCHORS

REVISIONS						SHEET NO.
NO.	BY	DATE	NO.	BY	DATE	2G-1
1			3			TOTAL SHEETS
2			4			

PREPARED BY: J.C.K.	DATE: 10/14
REVIEWED BY: S.C.C.	DATE: 10/14