PROJ. REFERENCE NO.	SHEET NO.
I-5508	TMP-14

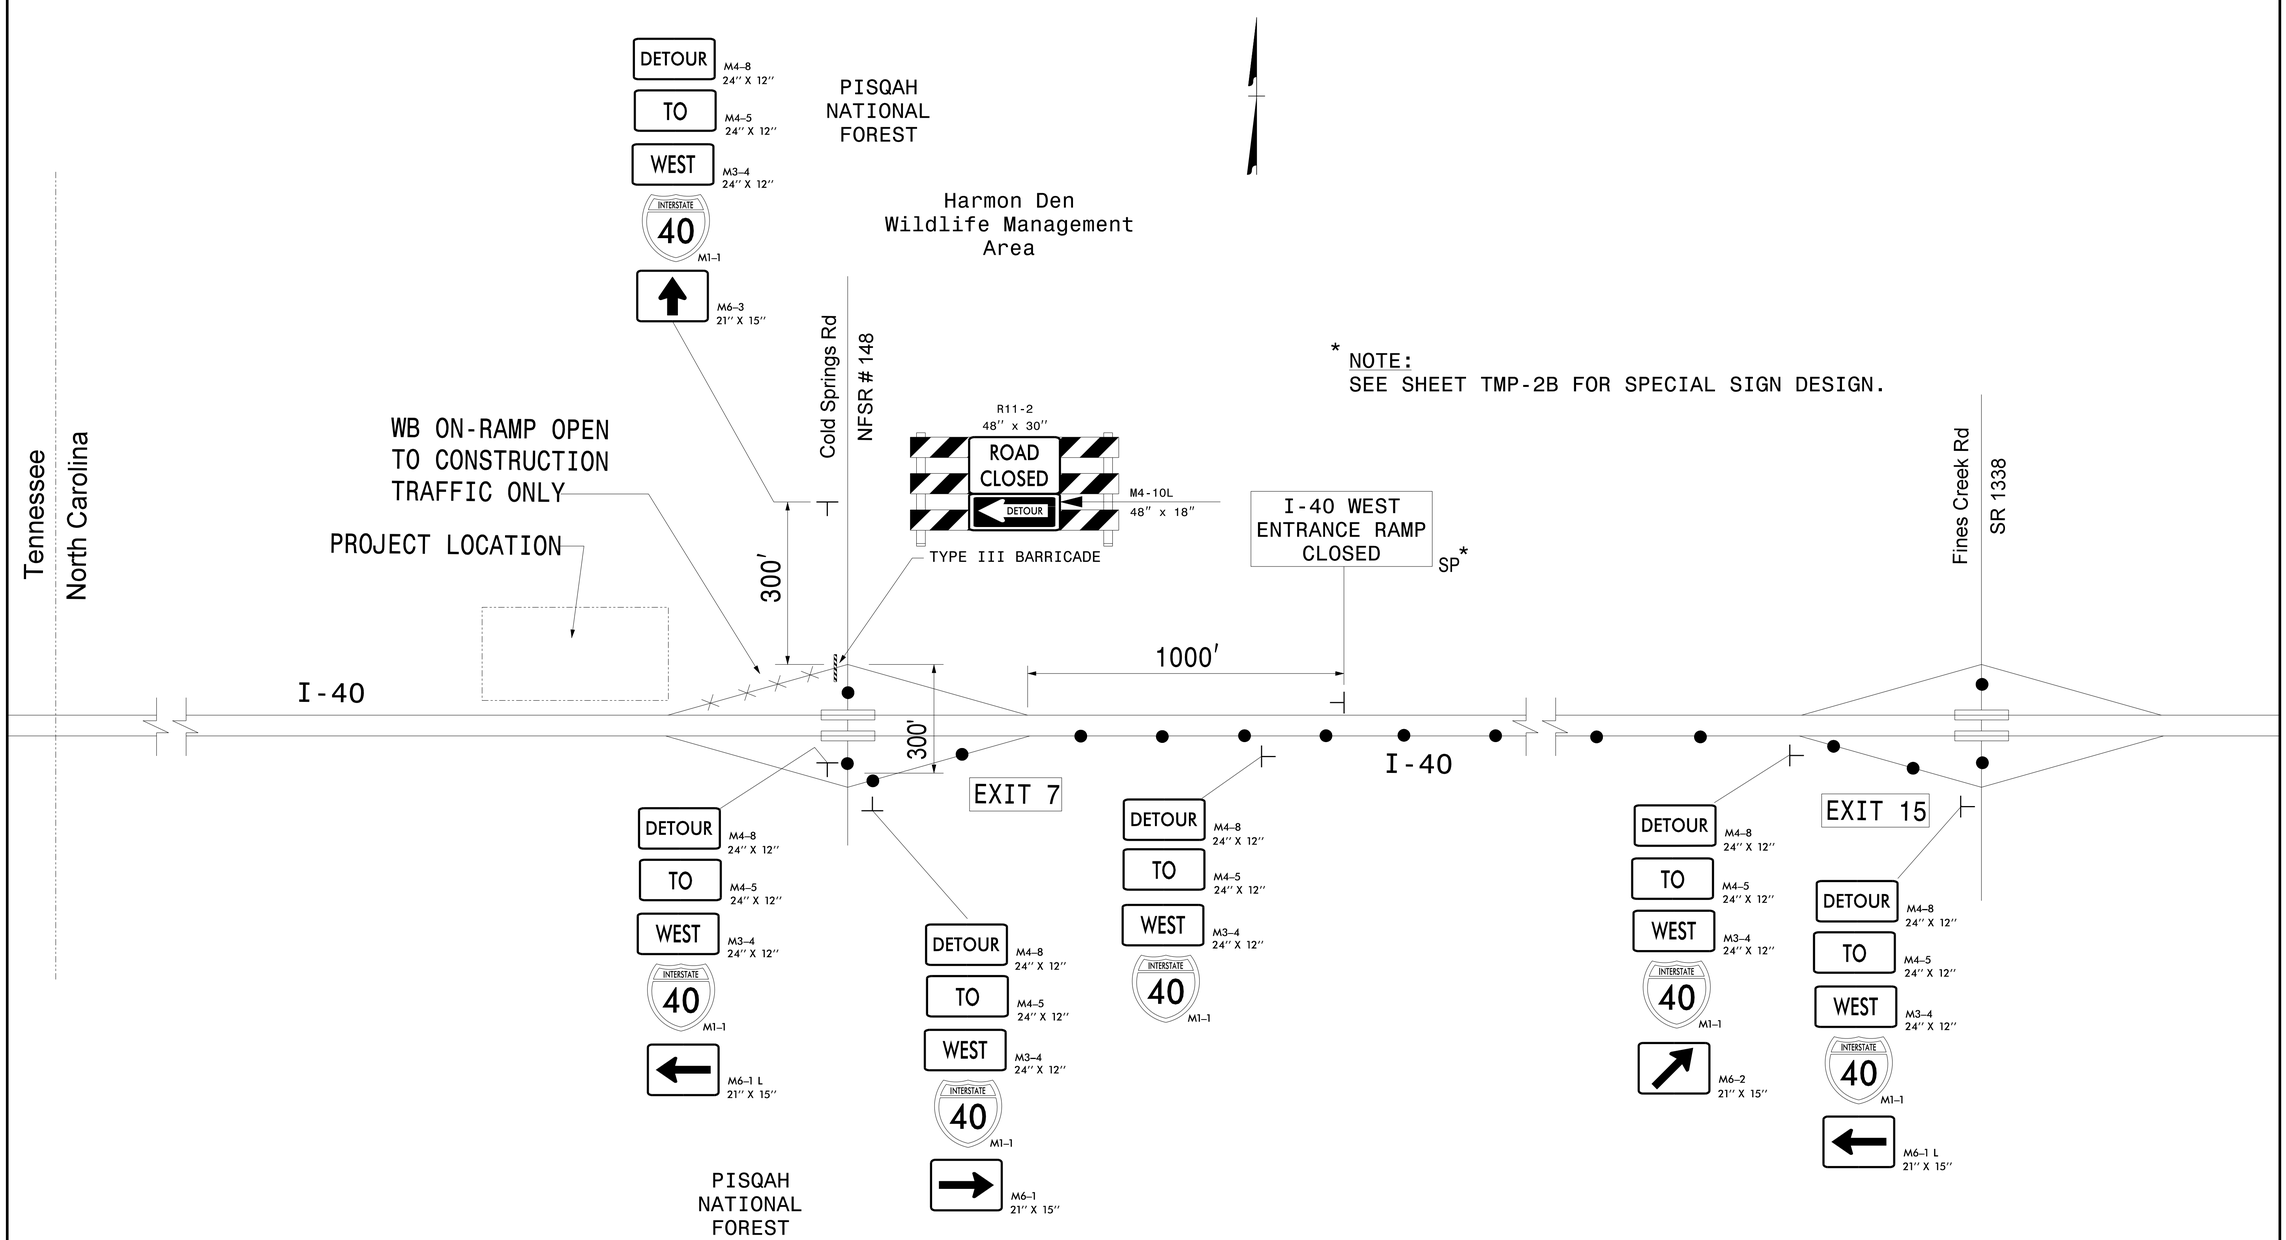

* NOTE:
SEE SHEET TMP-2B FOR SPECIAL SIGN DESIGN.

THIS DRAWING IS NOT TO SCALE

APPROVED: J. W. Woolard, Jr. DATE: 10/8/2014

SEAL

NORTH CAROLINA PROFESSIONAL SEAL 019862 ENGINEER J. W. WOOLARD, JR.

DIVISION OF HIGHWAYS STATE OF NORTH CAROLINA DEPARTMENT OF TRANSPORTATION WORK ZONE TRAFFIC CONTROL

WB I-40
EXIT 7
ON-RAMP DETOUR

10/8/2014
P:\TIPProjects\I5508\Traffic\TrafficControl\TCP\I5508_TC_TMP_I4.dgn
User:rmgarrett