PROJ. REFERENCE NO.	SHEET NO.
I-5508	TMP-4

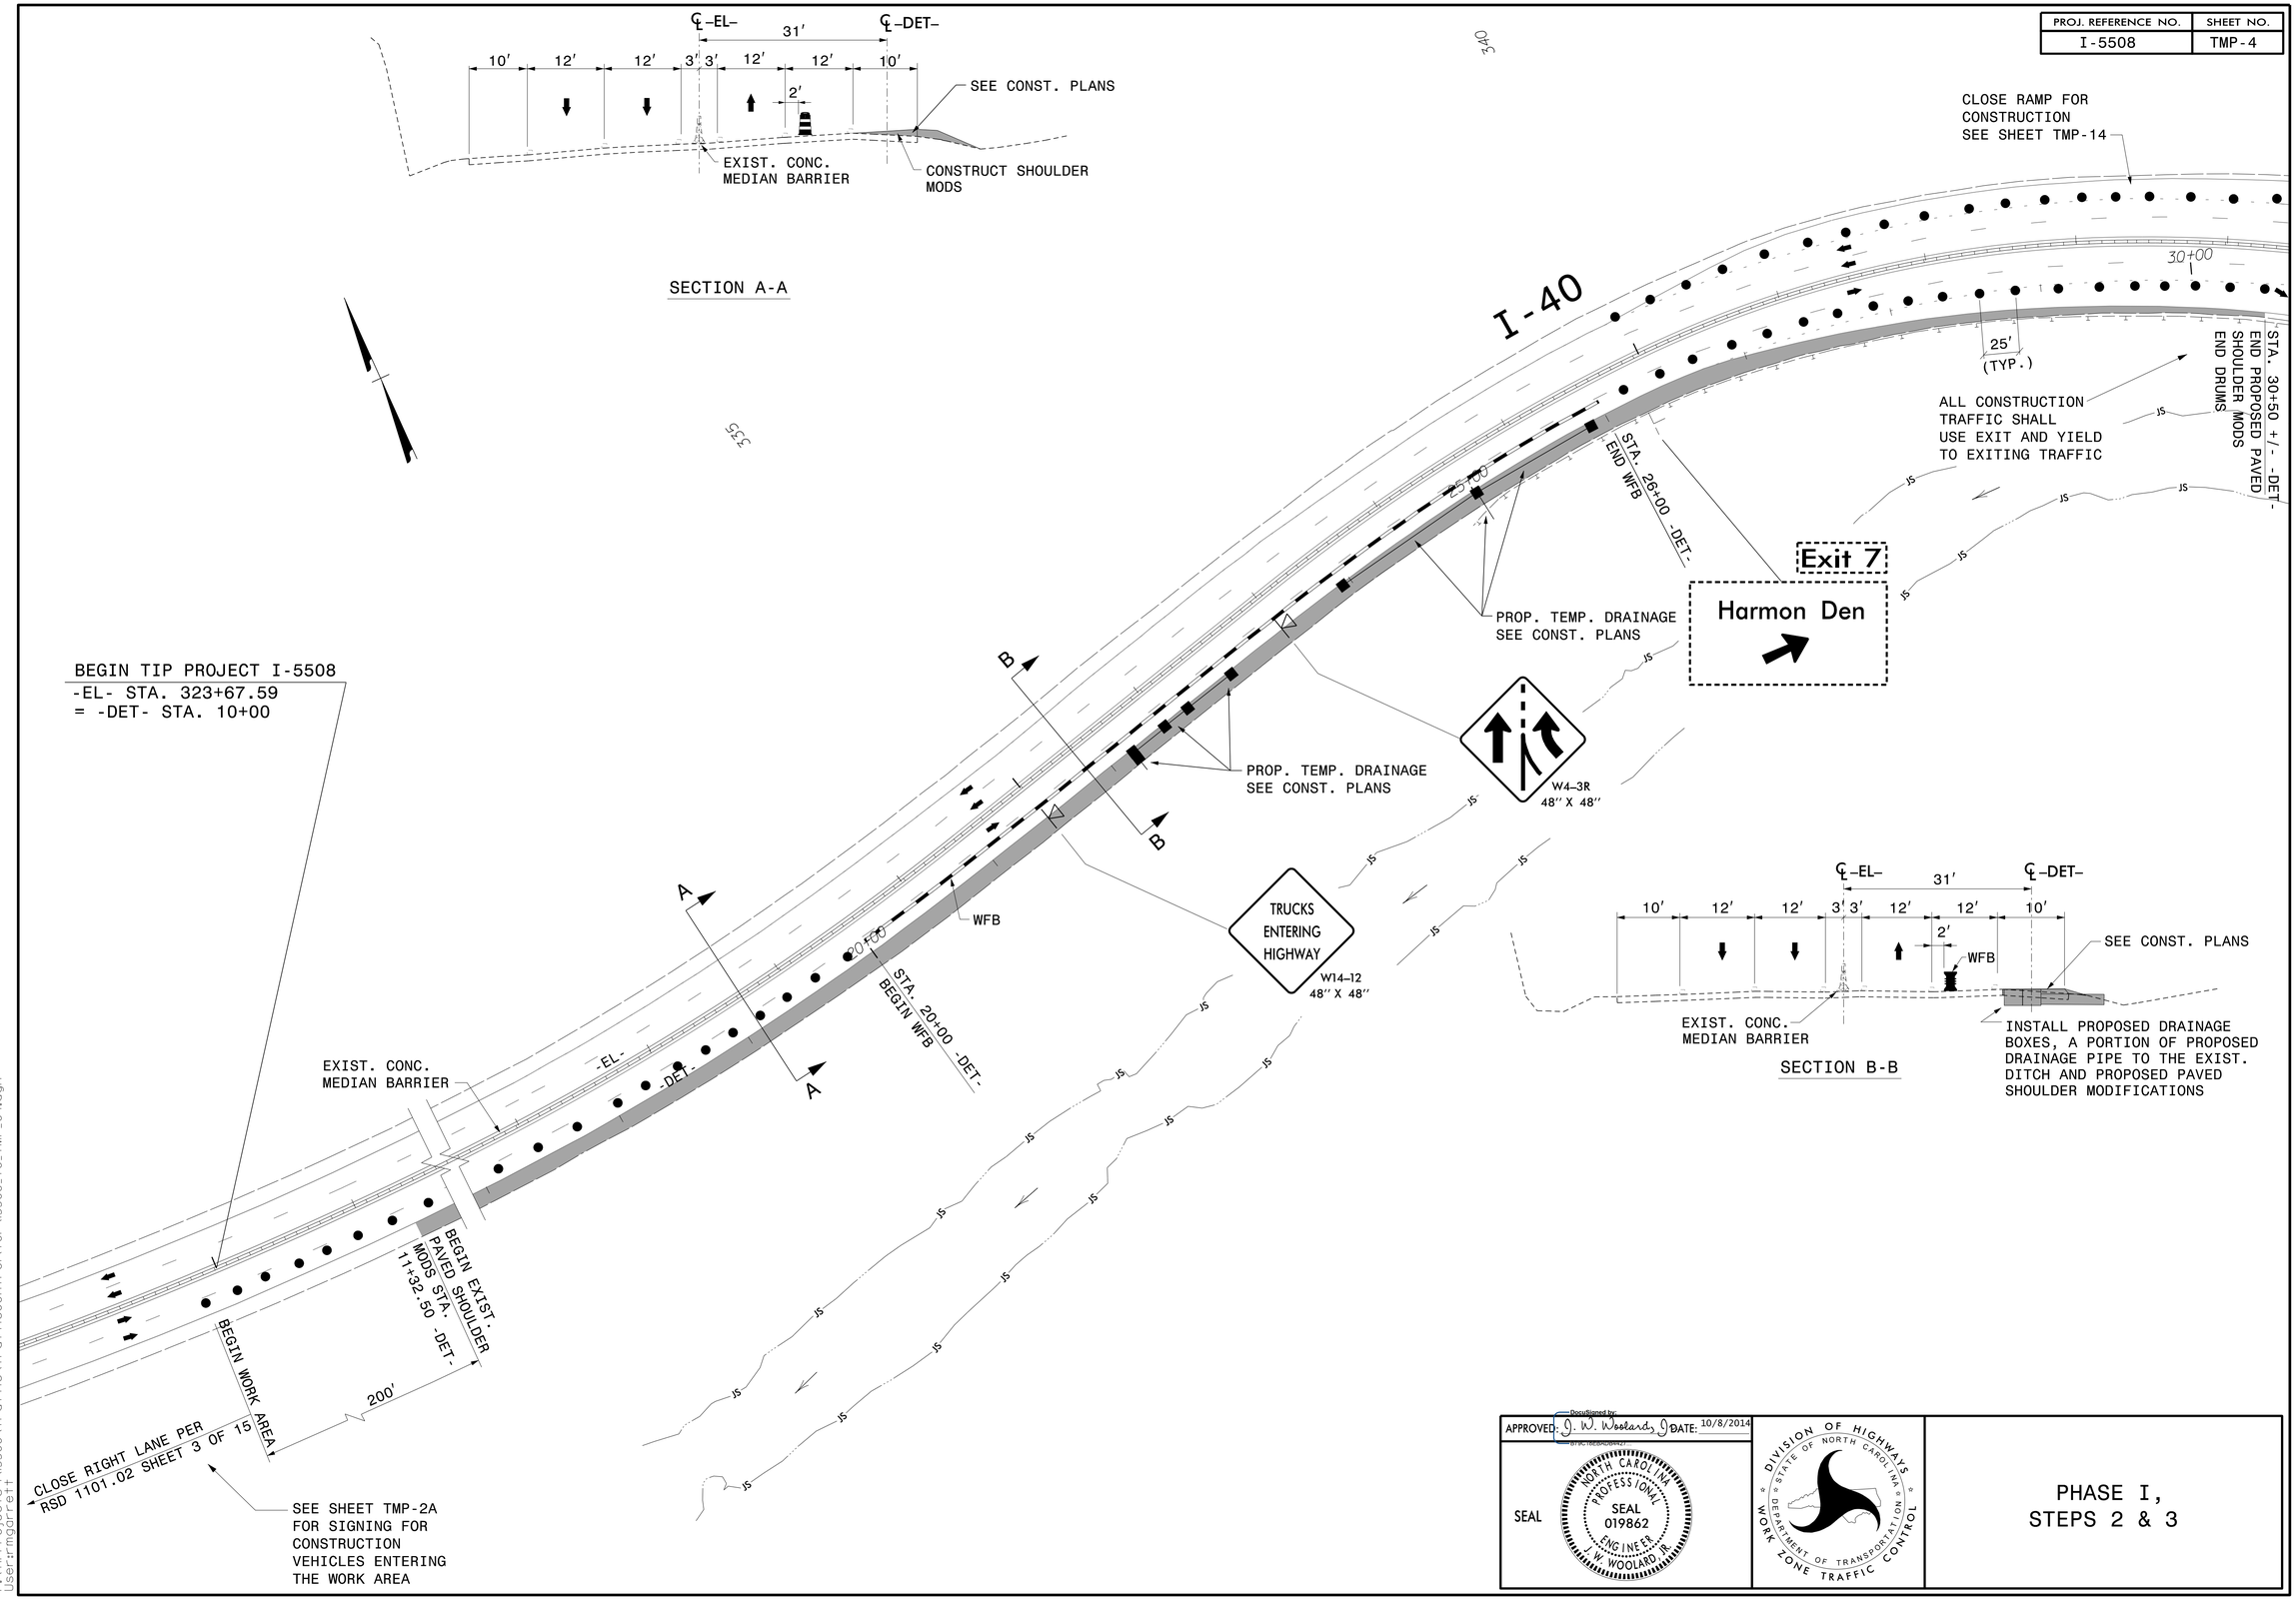

APPROVED: DocuSigned by: C. W. Woolard, Jr. DATE: 10/8/2014

SEAL

NORTH CAROLINA PROFESSIONAL SEAL 019862 ENGINEER C. W. WOOLARD, JR.

DIVISION OF HIGHWAYS STATE OF NORTH CAROLINA DEPARTMENT OF TRANSPORTATION WORK ZONE TRAFFIC CONTROL

PHASE I,
STEPS 2 & 3

10/8/2014
P:\TIPProjects-I\5508\Traffic\TrafficControl\TCP\I5508_TC_TMP_04.dgn
User:rmgarrett