PROJ. REFERENCE NO.	SHEET NO.
I-5508	TMP-6

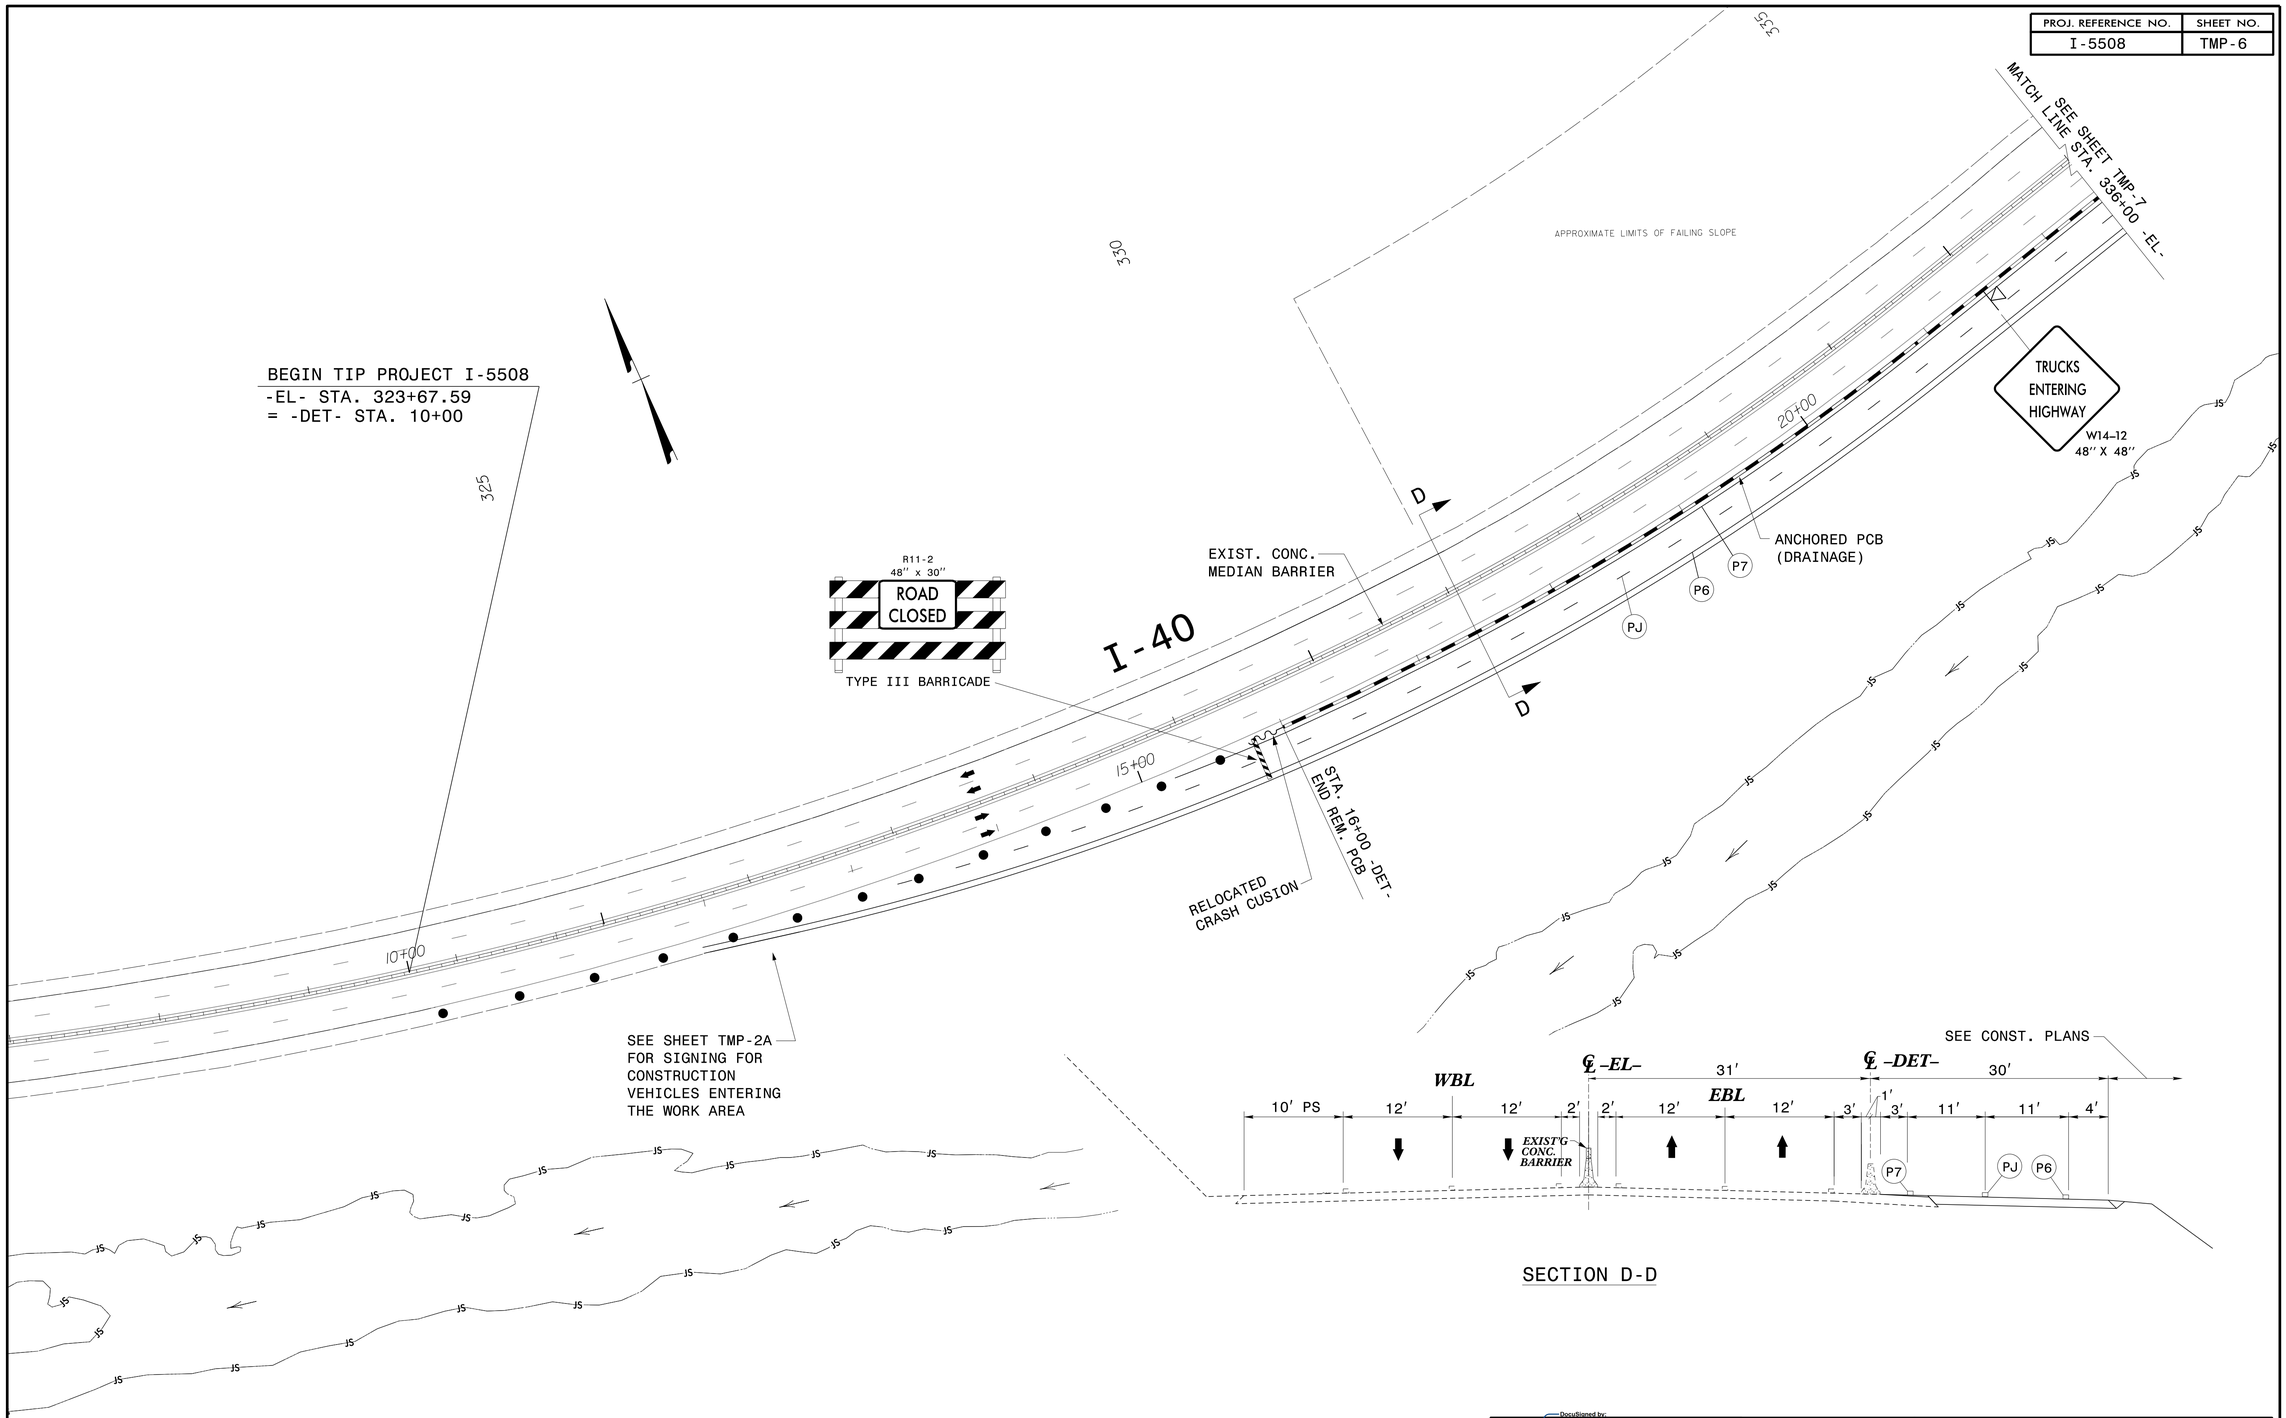

APPROVED: DocuSigned by: J. W. Woolard, Jr. DATE: 10/8/2014
BY PC TEEBOWNEY

SEAL

NORTH CAROLINA PROFESSIONAL SEAL 019862 ENGINEER J. W. WOOLARD, JR.

DIVISION OF HIGHWAYS
STATE OF NORTH CAROLINA
DEPARTMENT OF TRANSPORTATION
WORK ZONE TRAFFIC CONTROL

PHASE I,
STEP 4

10/8/2014
P:\TIPProjects-I\I5508\Traffic\TrafficControl\TCP\I5508_TC_TMP_06.dgn
User:rmgarrett