PROJ. REFERENCE NO.	SHEET NO.
I-5508	TMP-11

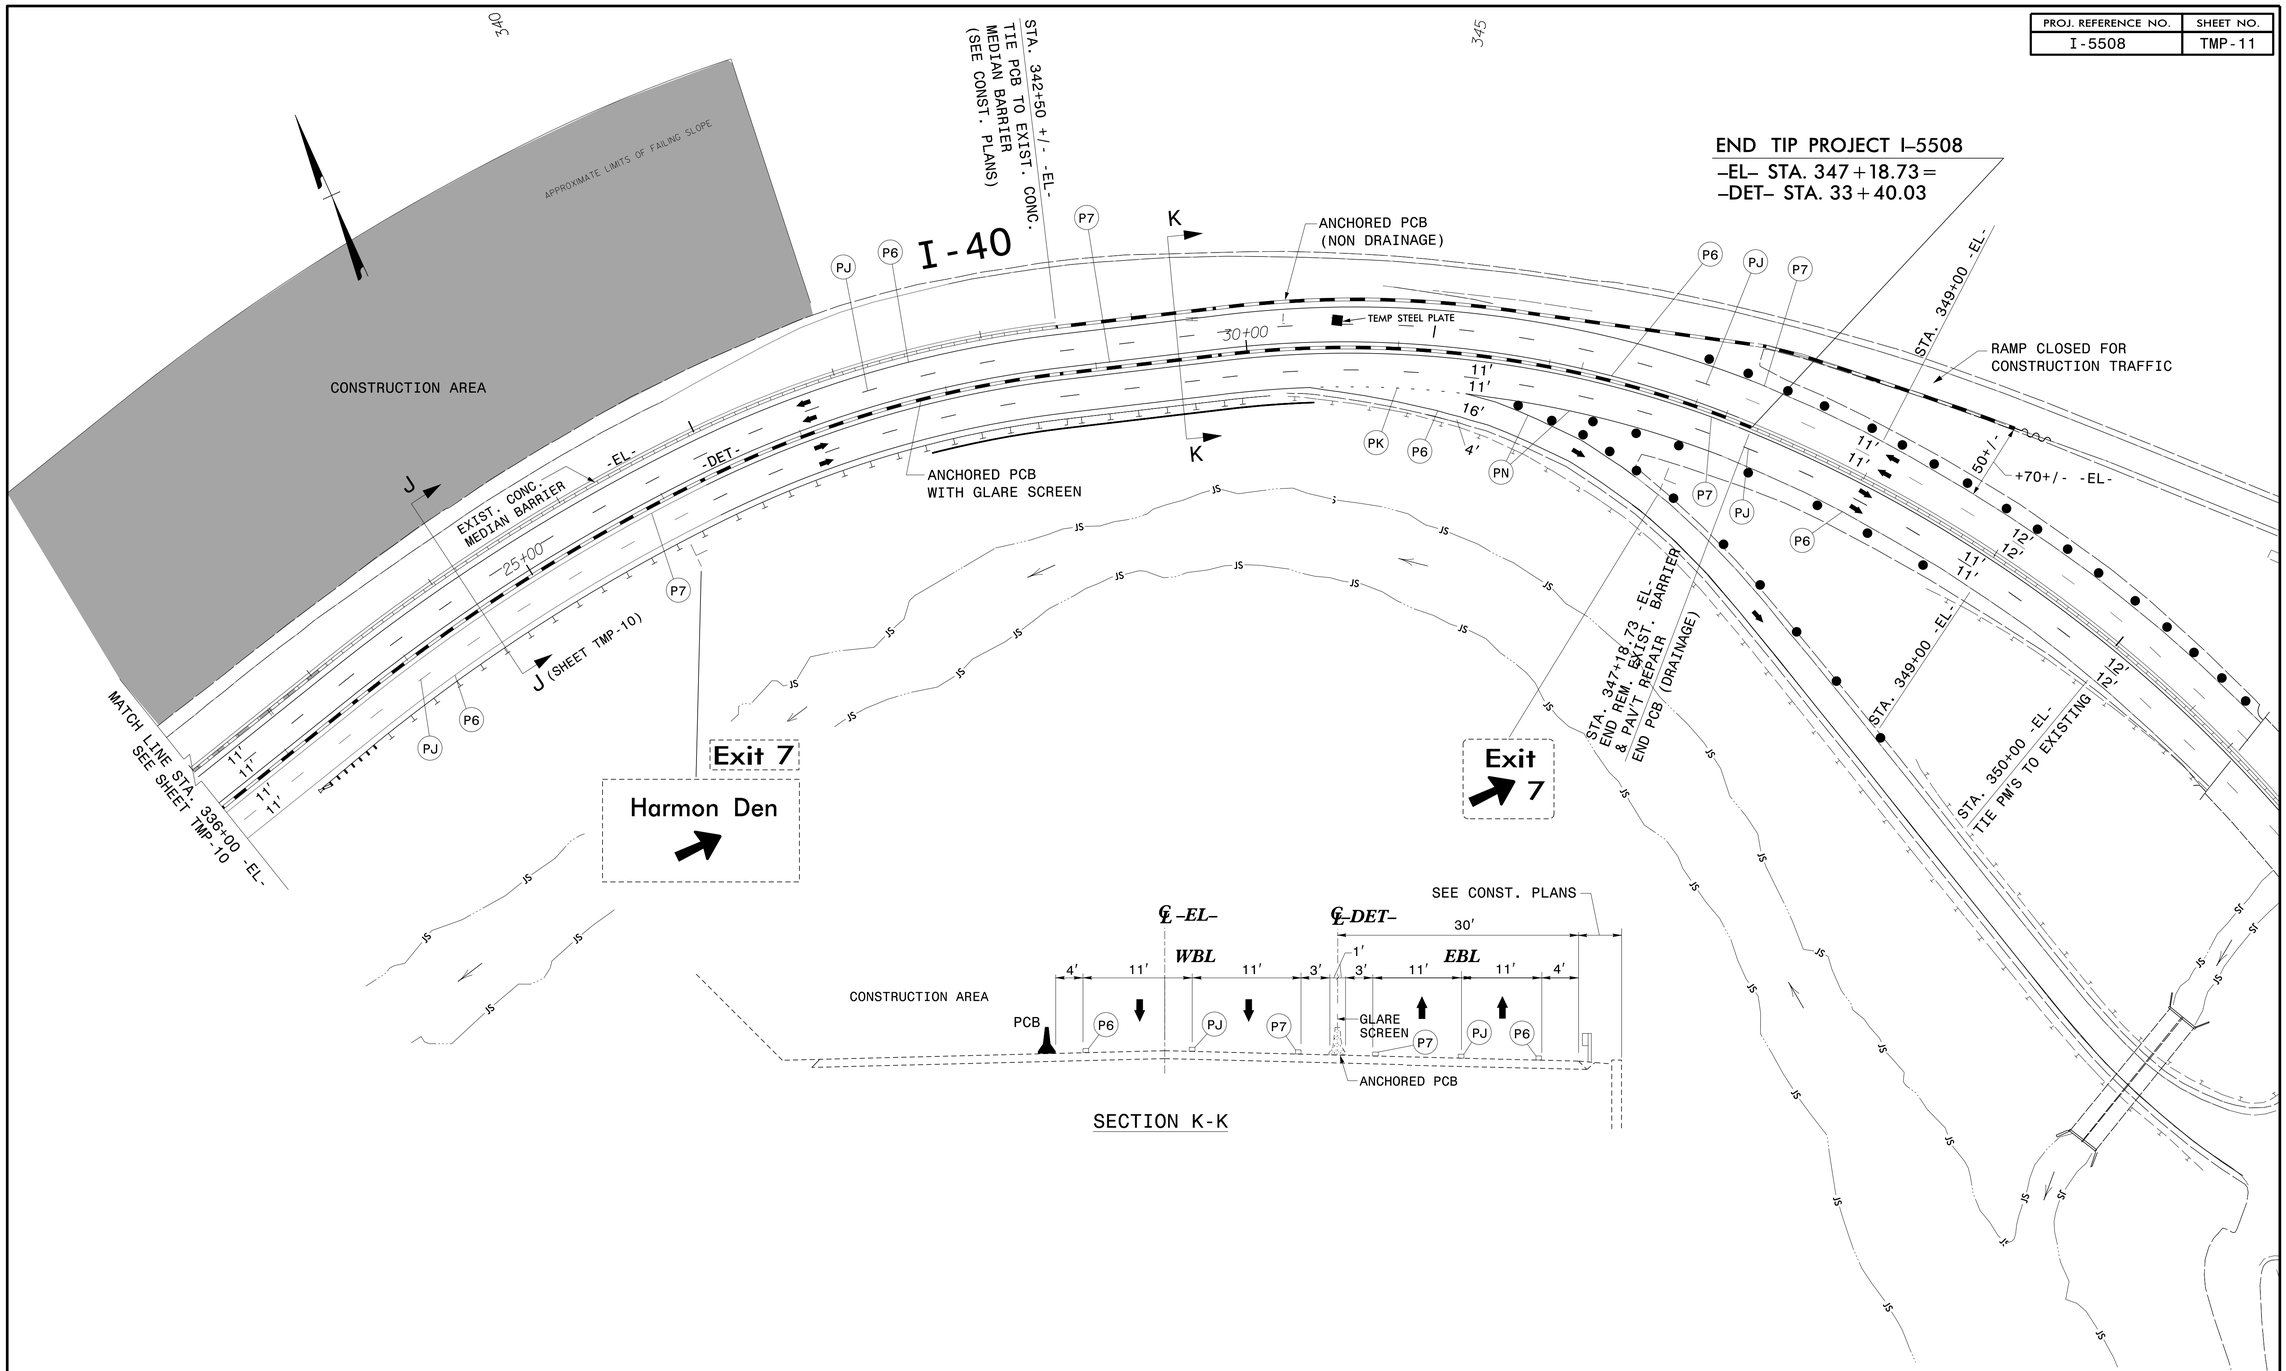

APPROVED: DocuSigned by: S. W. Woolard, Jr. DATE: 10/8/2014

SEAL

NORTH CAROLINA PROFESSIONAL SEAL 019862 ENGINEER S. W. WOOLARD, JR.

DIVISION OF HIGHWAYS STATE OF NORTH CAROLINA DEPARTMENT OF TRANSPORTATION WORK ZONE TRAFFIC CONTROL

PHASE II, STEP 2

10/8/2014
P:\TIPProjects-I\I5508\Traffic\TrafficControl\TCP\I5508_TC_TMP_IL.dgn
User:rmgarrett