PROJ. REFERENCE NO.	SHEET NO.
I-5508	TMP-5

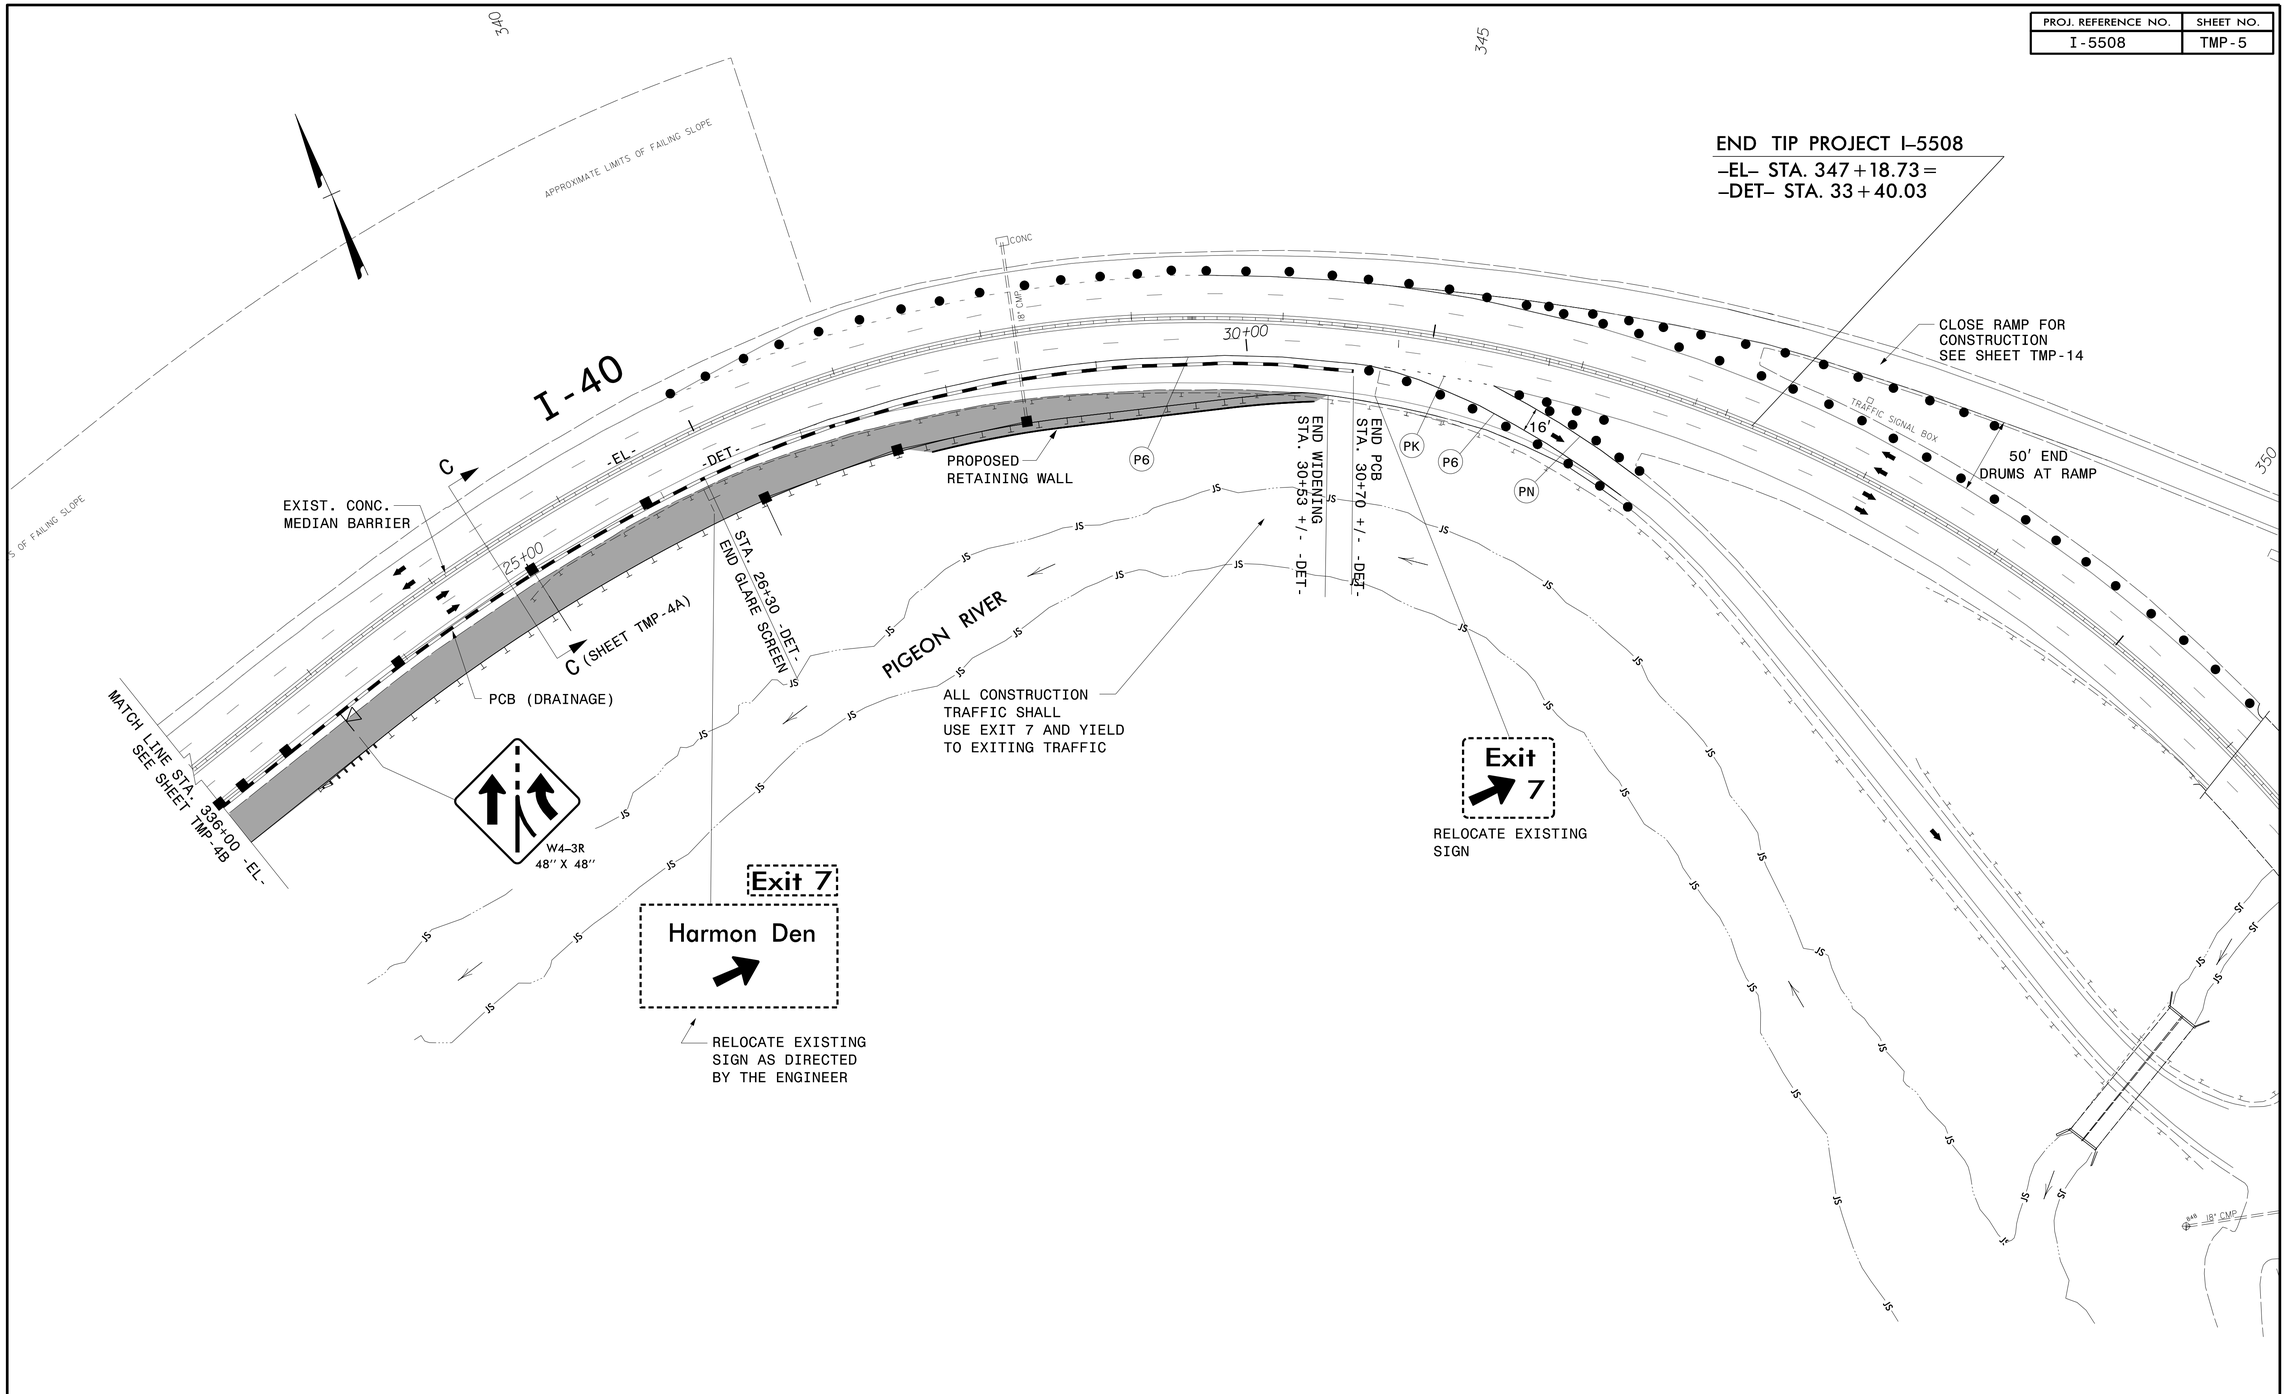

APPROVED: DocuSigned by: J. W. Woolard, Jr. DATE: 10/13/2014

SEAL

NORTH CAROLINA PROFESSIONAL SEAL 019862 ENGINEER J. W. WOOLARD, JR.

DIVISION OF HIGHWAYS STATE OF NORTH CAROLINA DEPARTMENT OF TRANSPORTATION WORK ZONE TRAFFIC CONTROL

PHASE I, STEP 4

10/13/2014
P:\TIPProjects-I\I5508\Traffic\TrafficControl\TCP\I5508_TC_TMP_05.dgn
User:kbroadwell