PROJ. REFERENCE NO.	SHEET NO.
I-5508	TMP-12

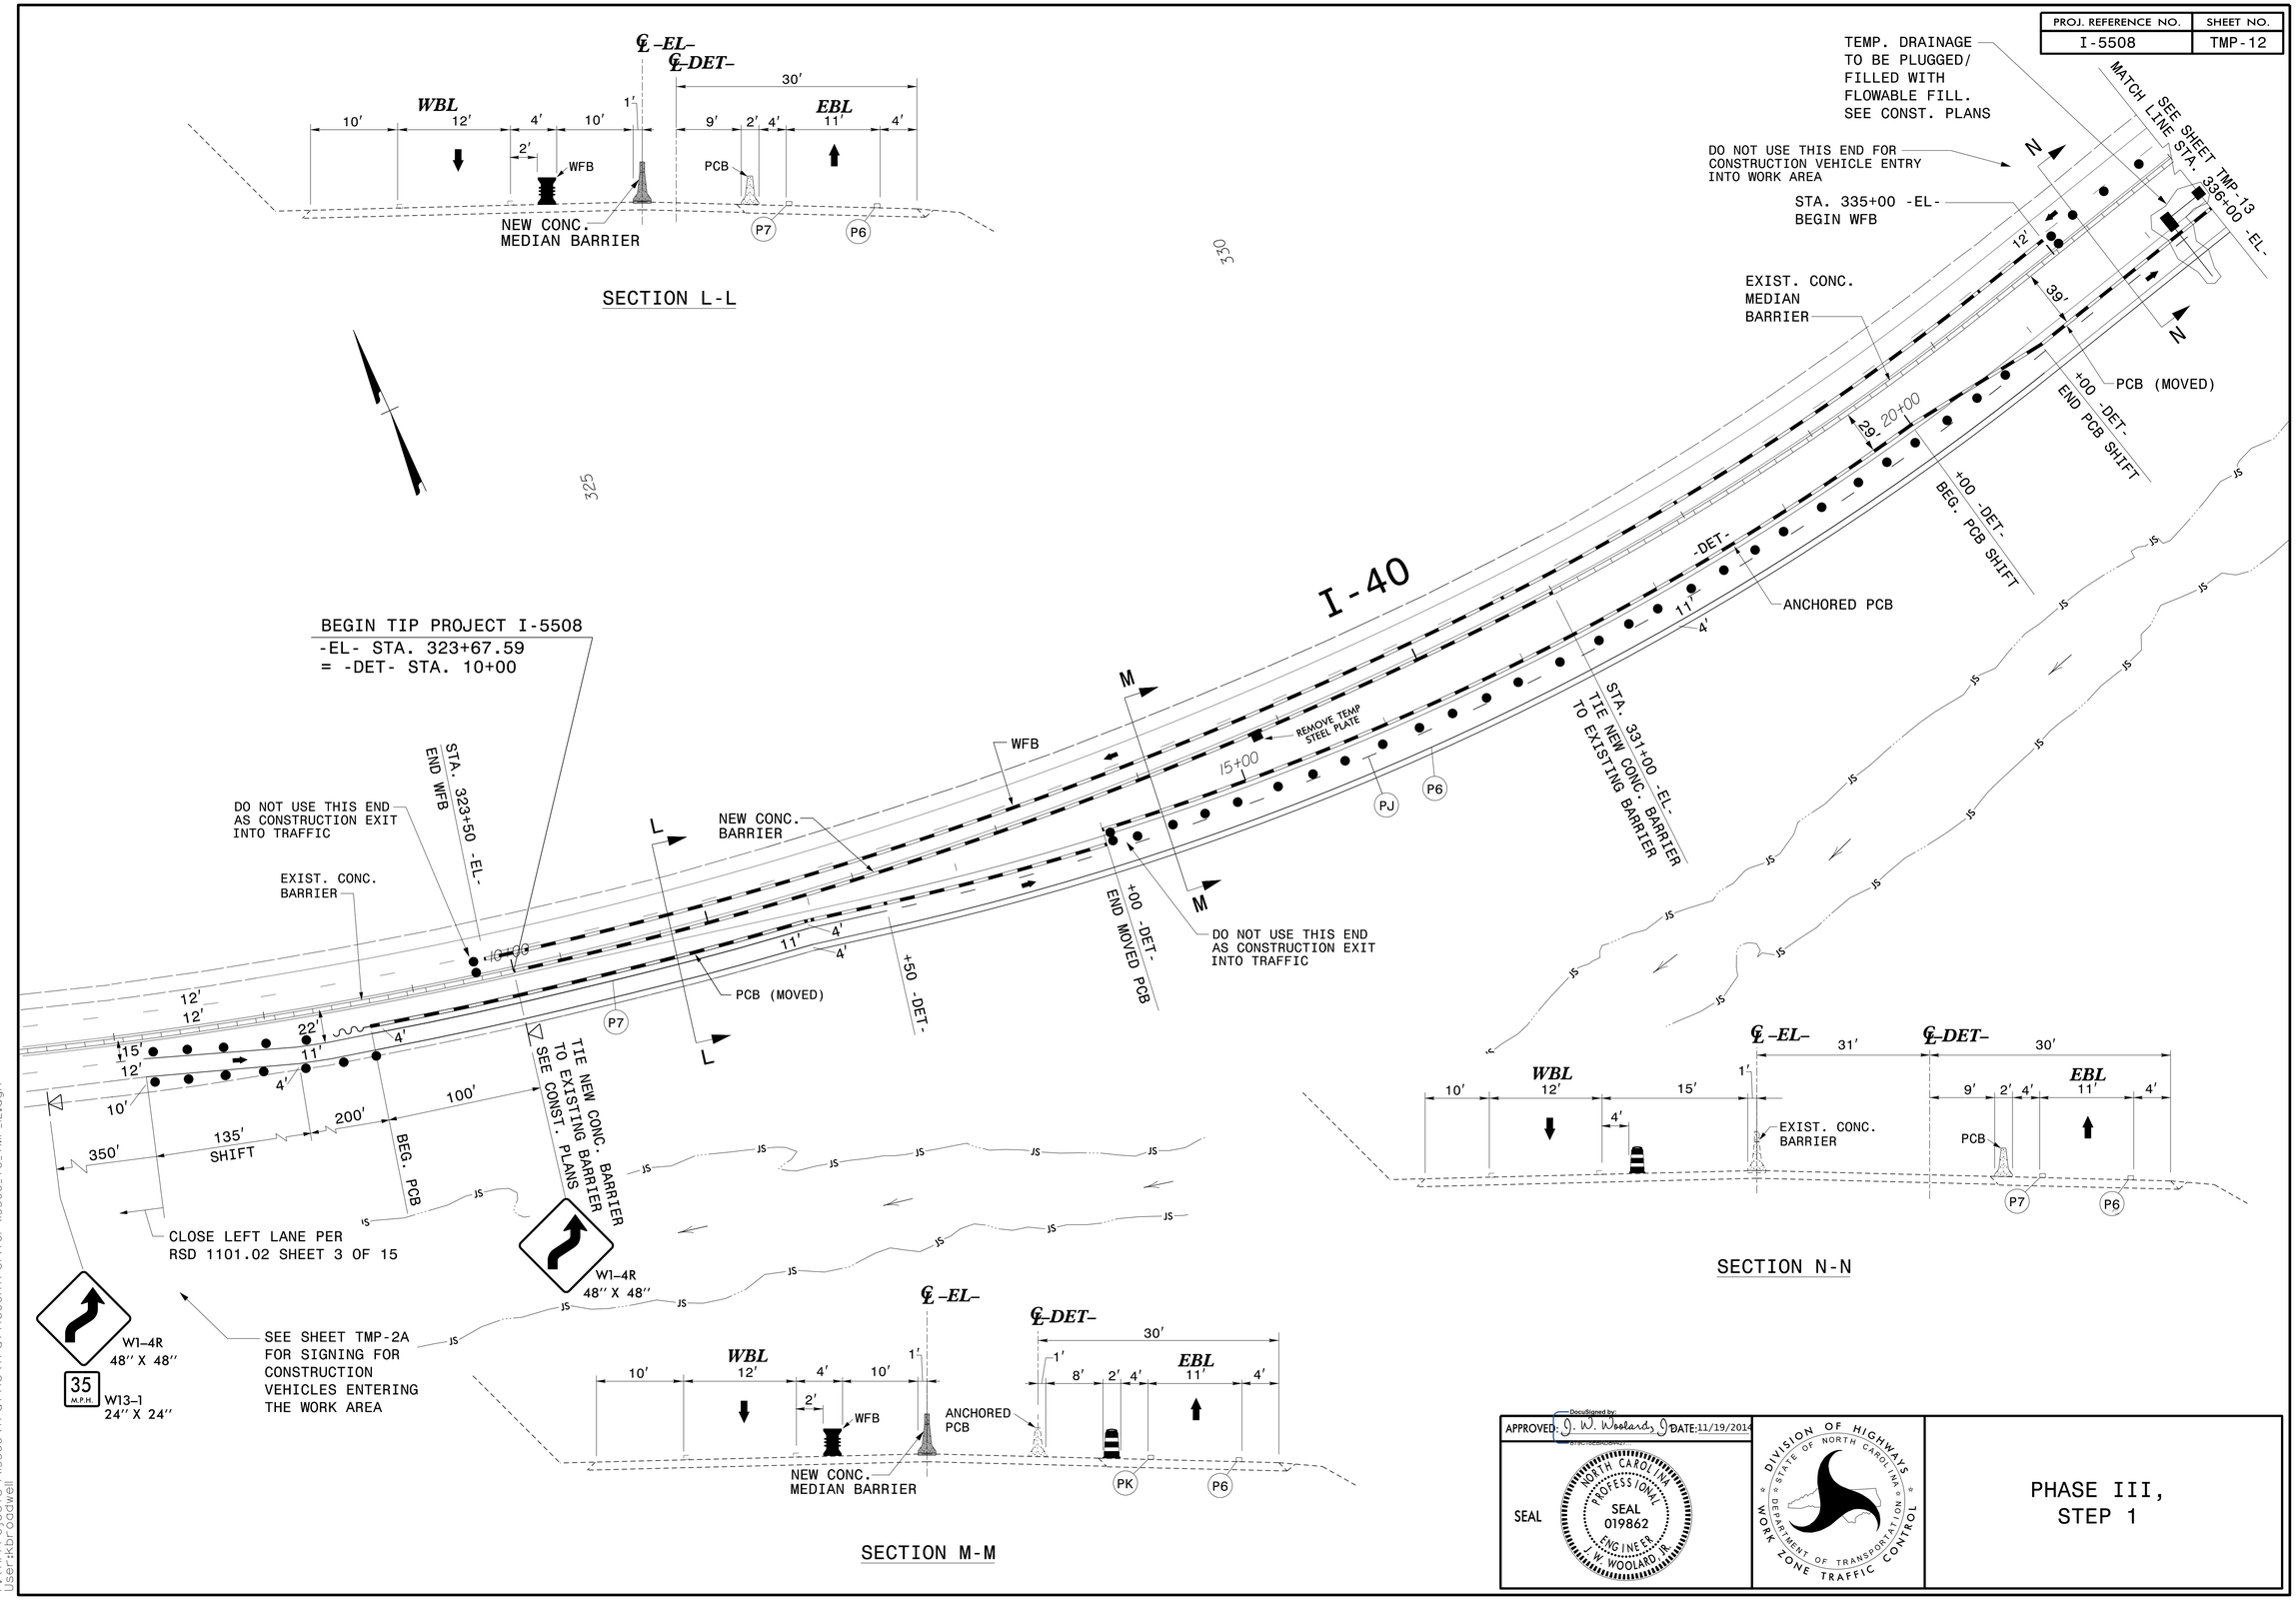

APPROVED: DocuSigned by: J. W. Woolard, Jr. DATE: 11/19/2014

SEAL

PHASE III, STEP 1

11/19/2014
P:\TIPProjects-N\5508\Traffic\TrafficControl\TCP\5508_TC_TMP_12.dgn
User:kbroadwell