PROJ. REFERENCE NO.	SHEET NO.
I-5508	TMP-4A

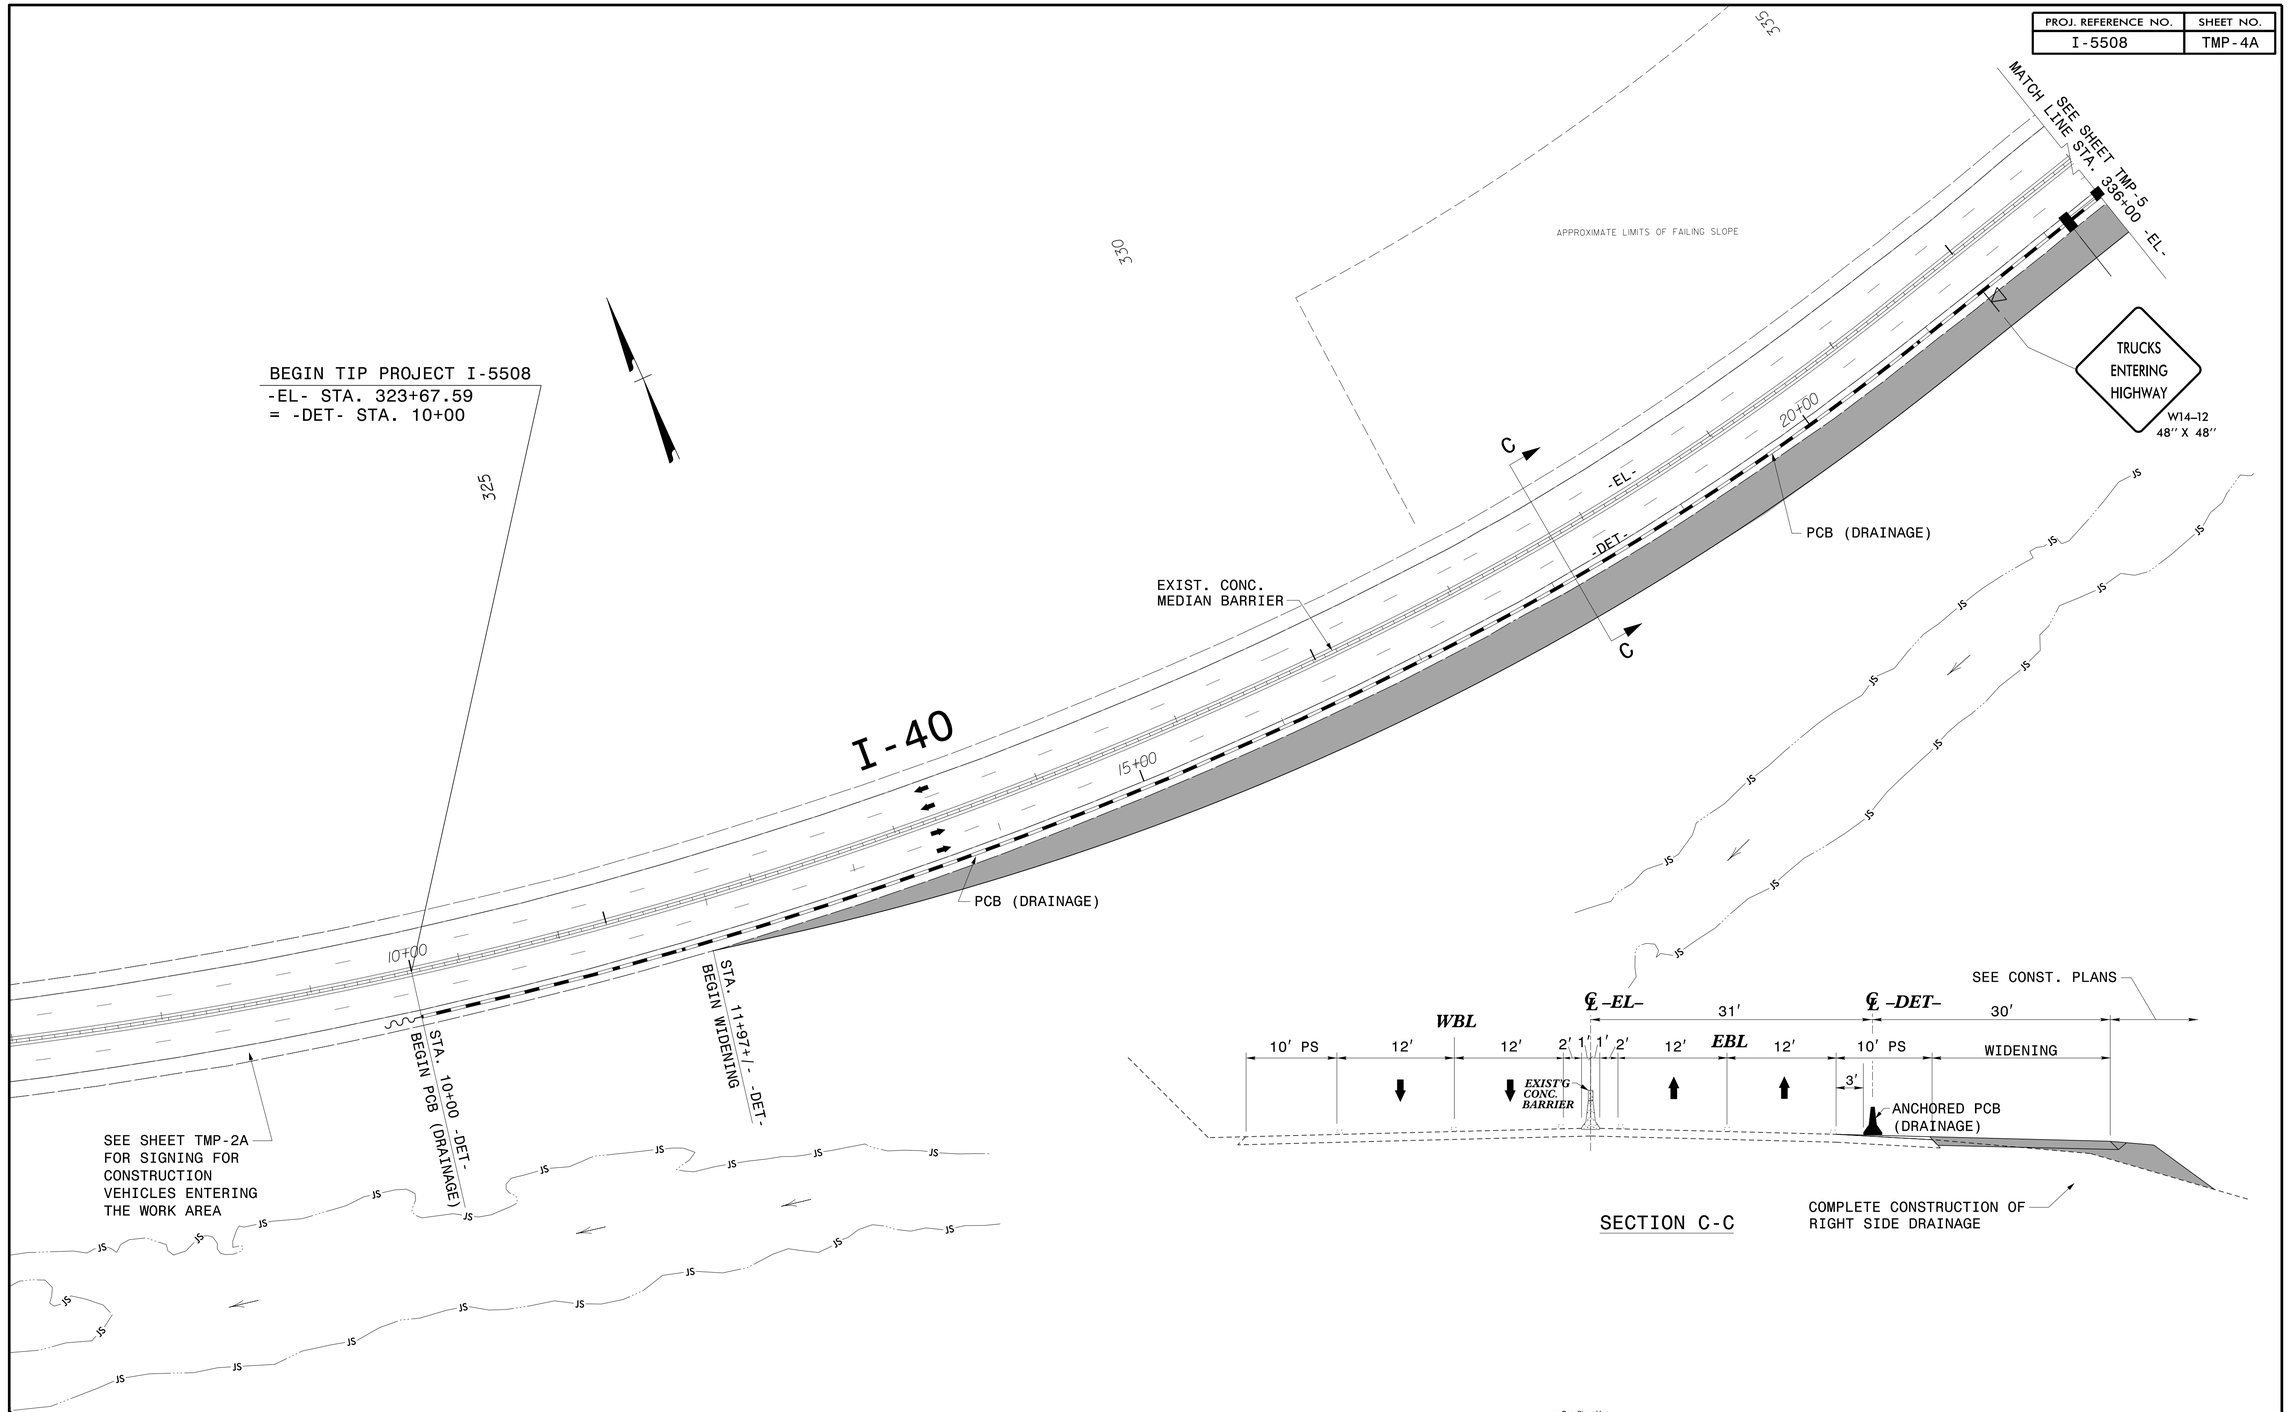

APPROVED: DocuSigned by: J. W. Woolard, Jr. DATE: 10/8/2014

SEAL

NORTH CAROLINA PROFESSIONAL SEAL 019862 ENGINEER J. W. WOOLARD JR.

DIVISION OF HIGHWAYS STATE OF NORTH CAROLINA DEPARTMENT OF TRANSPORTATION WORK ZONE TRAFFIC CONTROL

PHASE I,
STEP 4

10/8/2014
P:\TIPProjects-N\5508\Traffic\TrafficControl\TCP\5508_TC_TMP_04a.dgn
User:rmgarrett