PROJ. REFERENCE NO.	SHEET NO.
I-5508	TMP-10

SECTION I-I

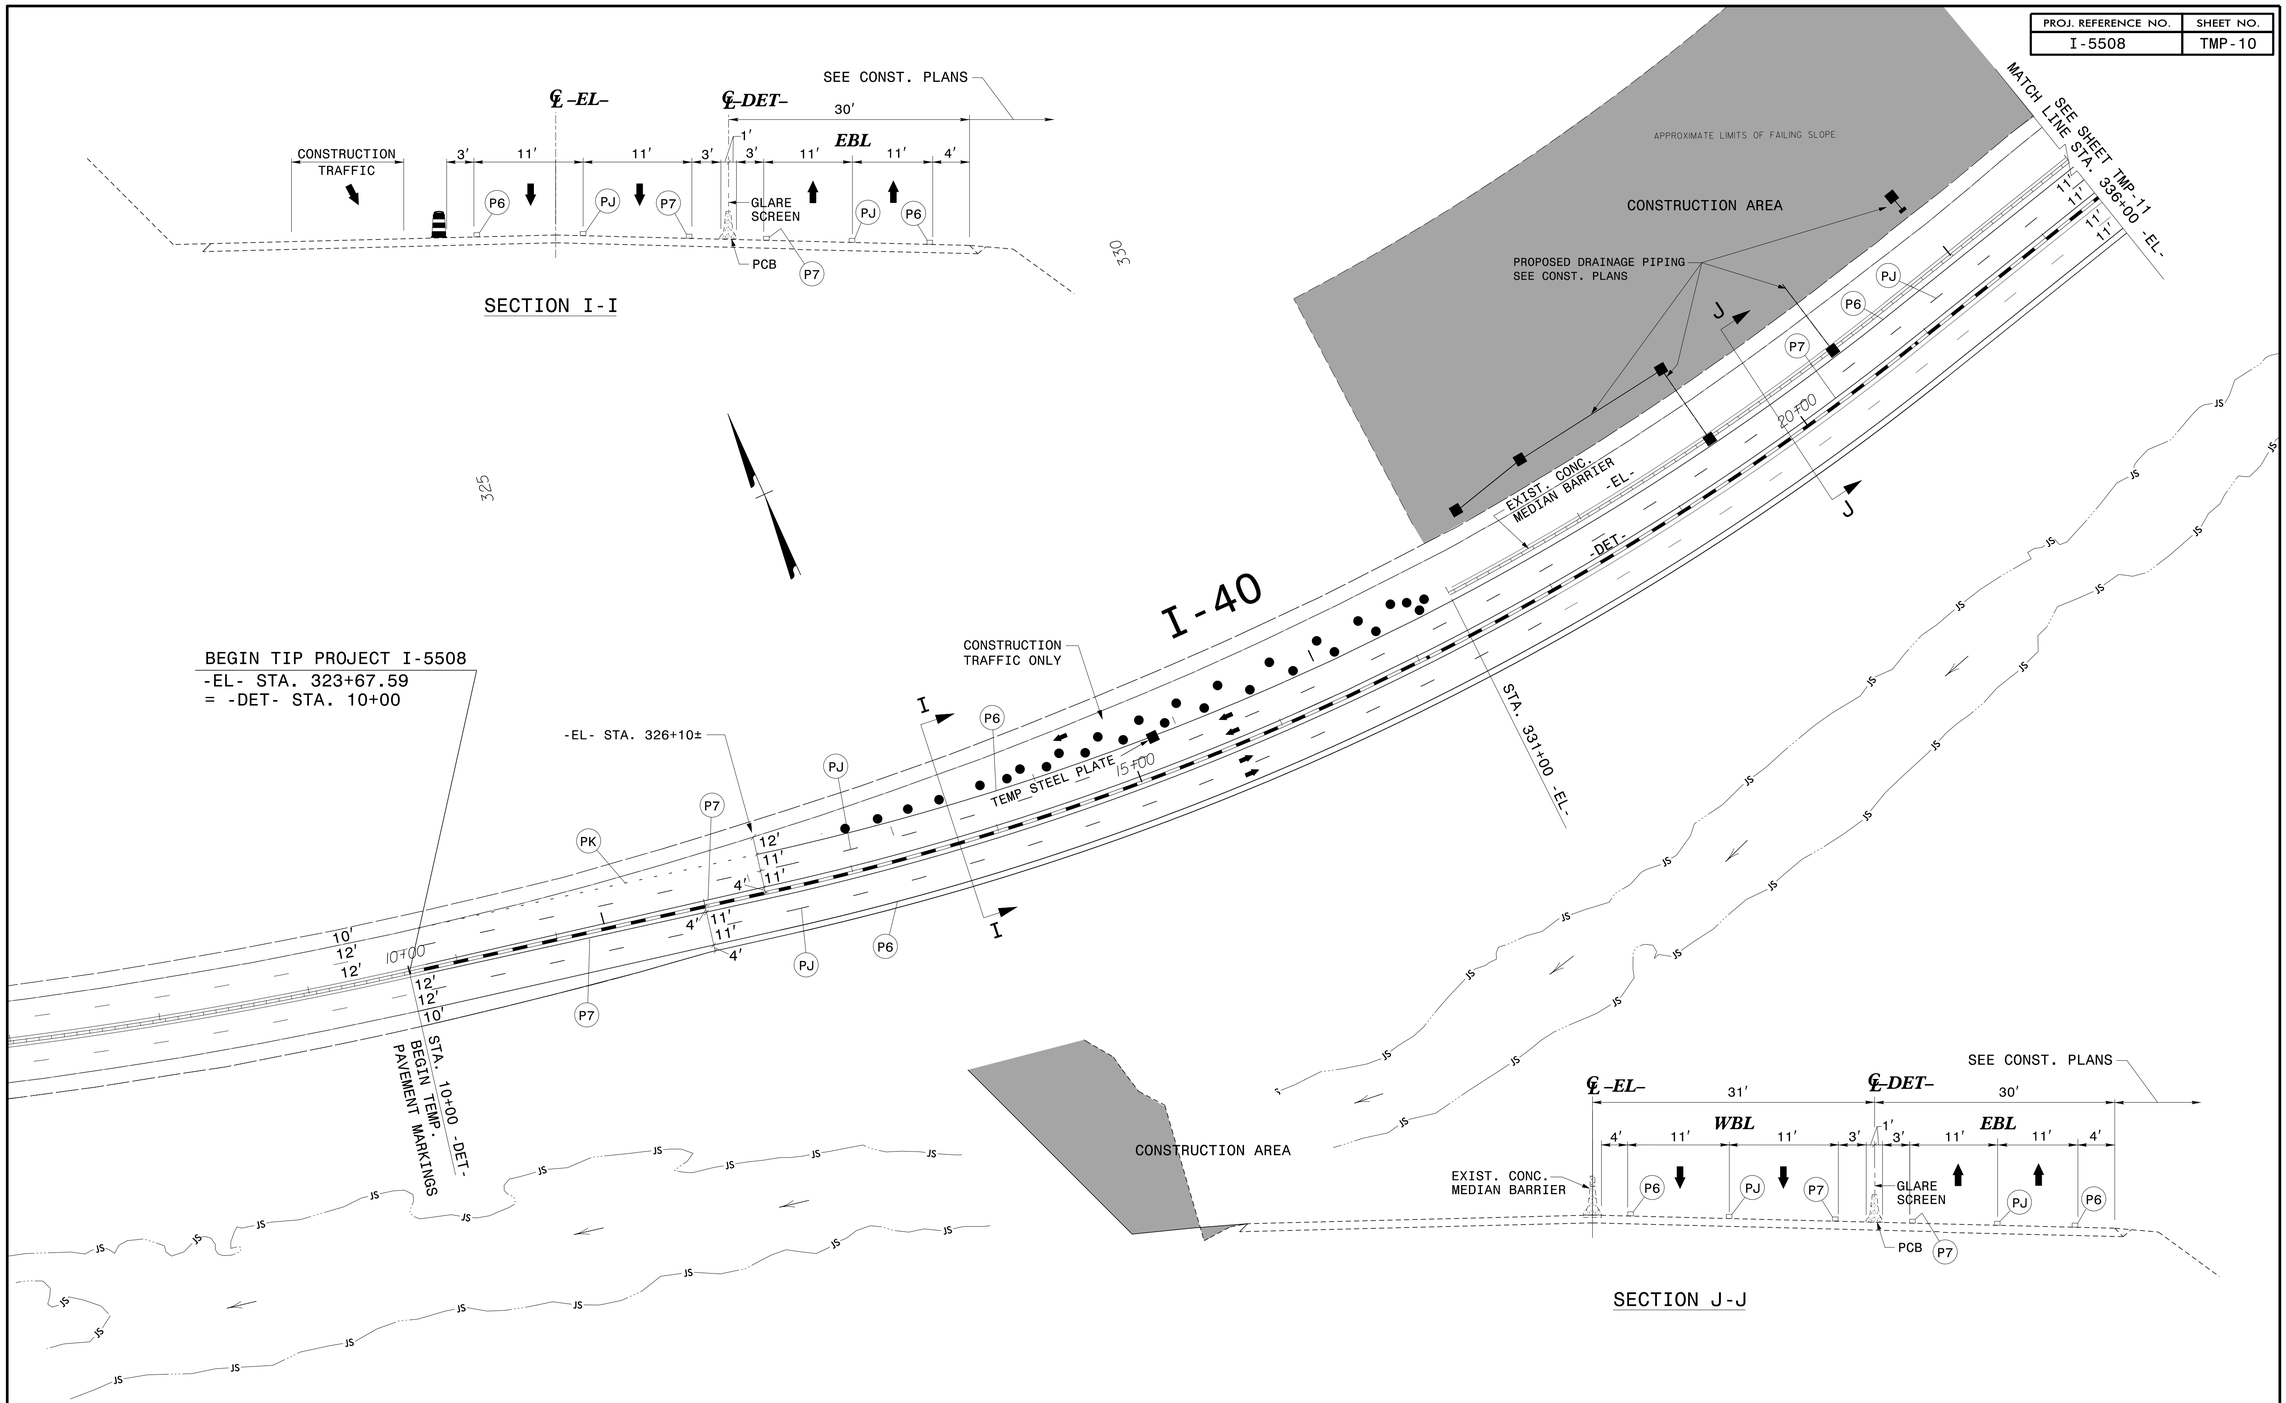

SECTION J-J

APPROVED: Docusigned by: J. W. Woolard, Jr. DATE: 10/8/2014
07BC1DE2ADC4B4...

SEAL

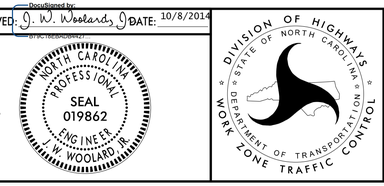

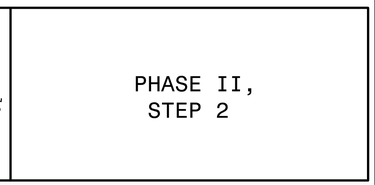

PHASE II,
STEP 2

10/8/2014
P:\TIPProjects-I\5508\Traffic\TrafficControl\TCP\5508_TC_TMP_10.dgn
User:rmgarrett