PROJECT REFERENCE NO.	SHEET NO.
I-5508	PMP-2

APPROVED: DocuSigned by: Ronald W. King 069SD7A9577C4DC...

DATE: 10/3/2014

SEAL

NORTH CAROLINA PROFESSIONAL SEAL 022959 ENGINEER RONALD W. KING

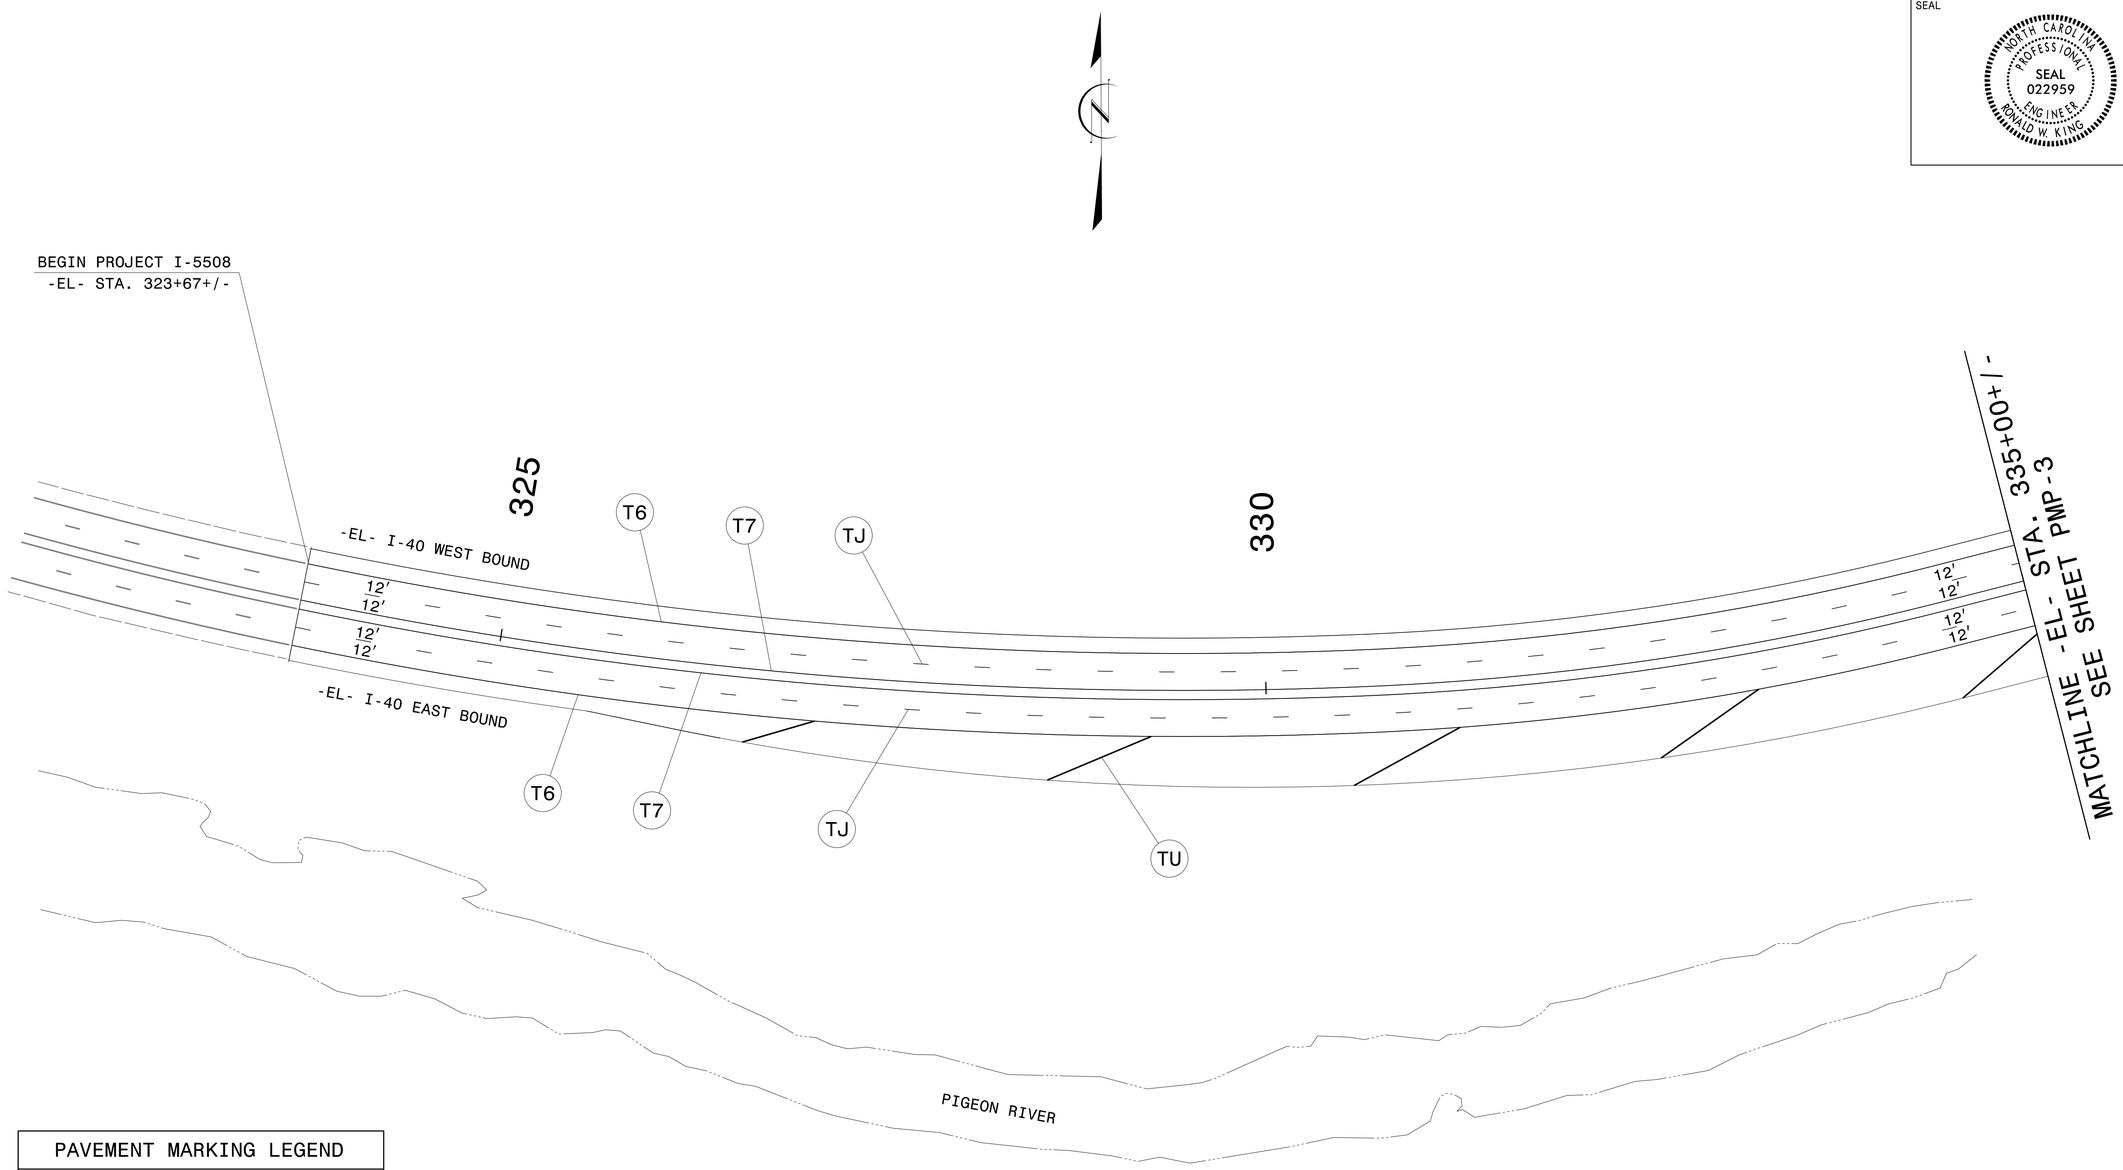

PAVEMENT MARKING LEGEND

THERMOPLASTIC

- T6 WHITE EDGELINE 6"
- T7 YELLOW EDGELINE 6"
- TJ 10' WHITE SKIP 6"
- TU WHITE DIAGONAL 12"

PAVEMENT MARKING DETAIL

9/30/2014
\\Dot\dfsroot01\Proj\TIPProjects-1\I5508\Traffic\Signing\CADD\PMP\I-5508_PMP-2.dgn
User:ehbeard