PROJECT REFERENCE NO.	SHEET NO.
I-5508	SIGN-6

APPROVED: DocuSigned by: Ronald W. King 0695D7A9577C4DC...

DATE: 10/3/2014

SEAL

NORTH CAROLINA PROFESSIONAL SEAL 022959 ENGINEER RONALD W. KING

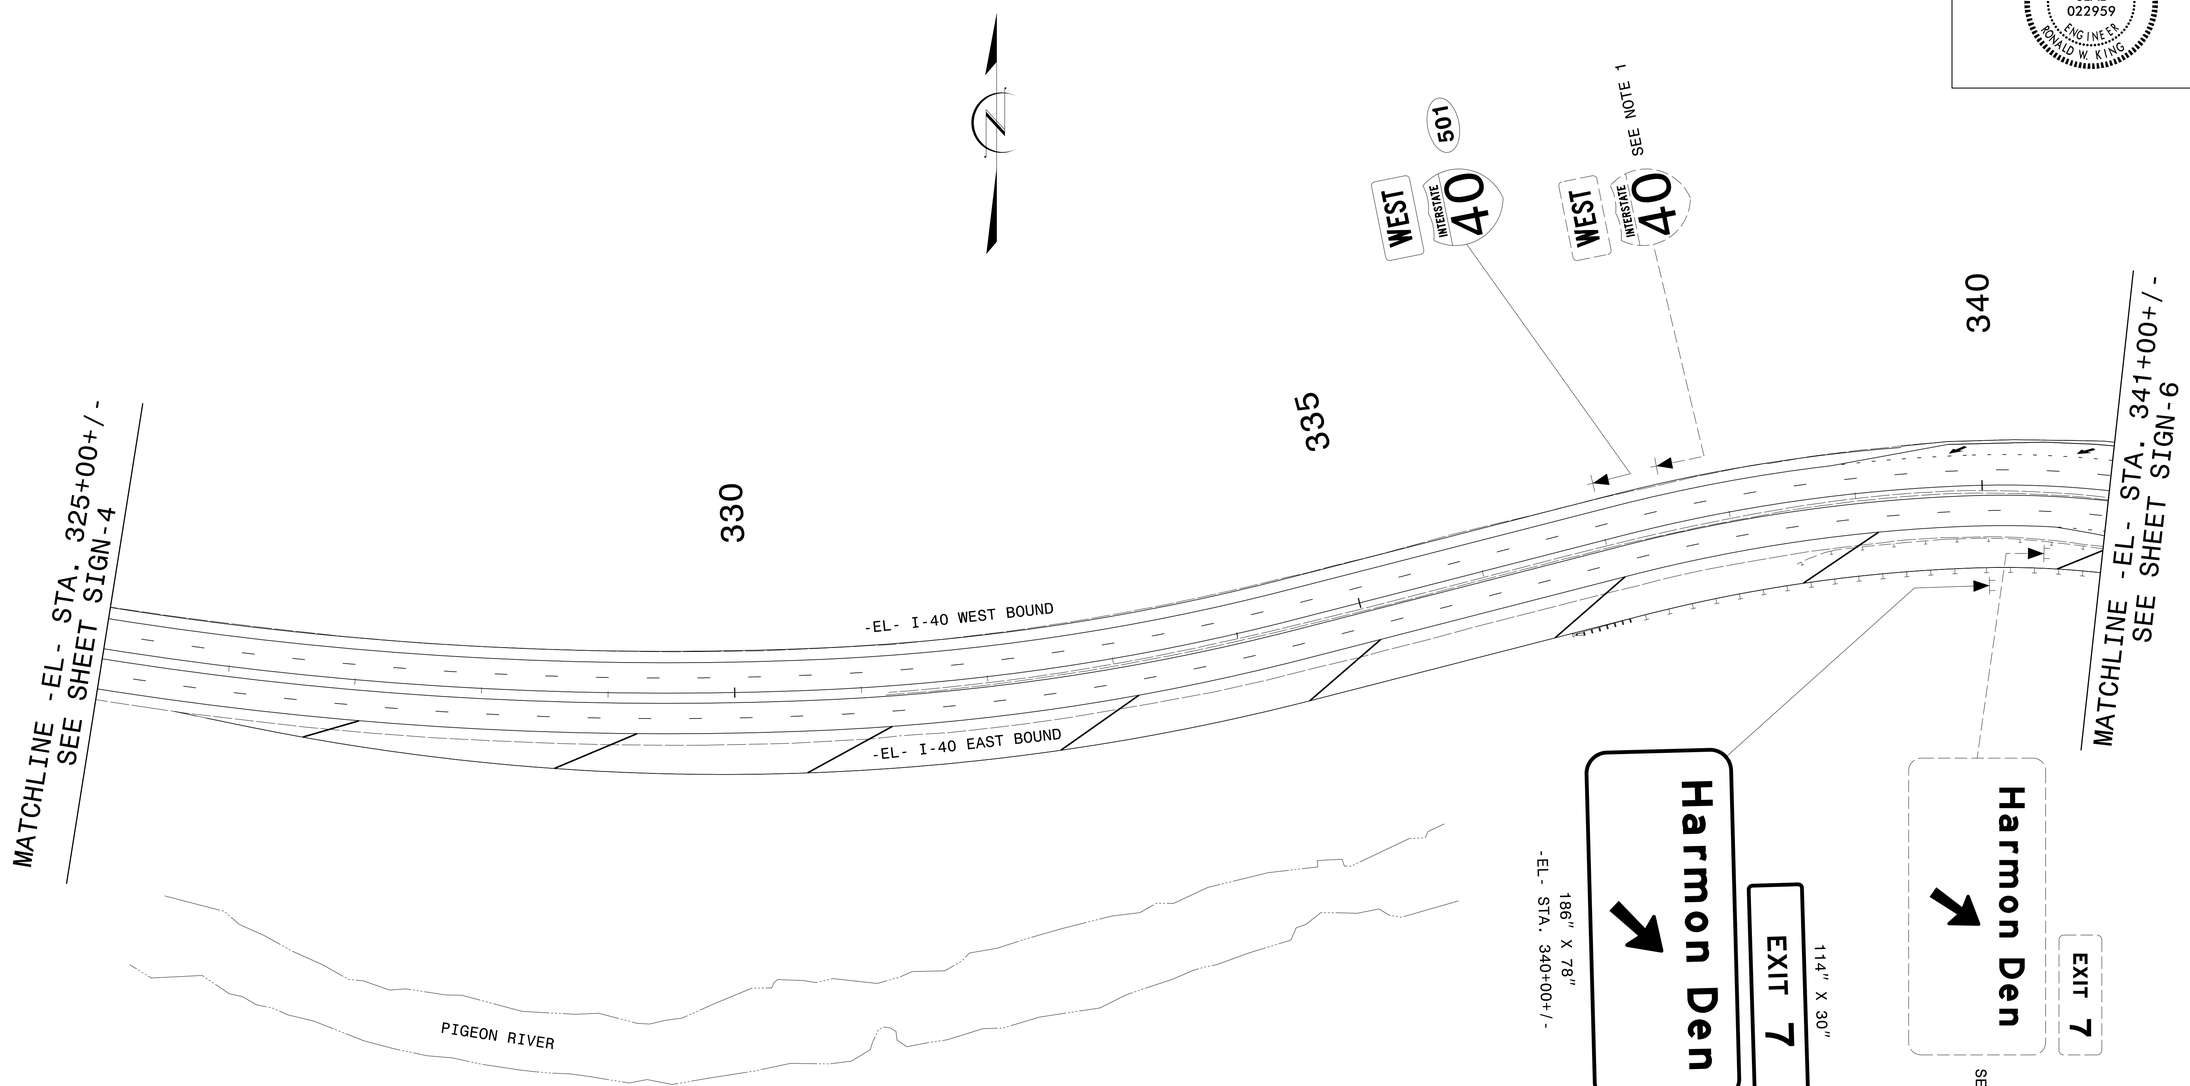

PROJECT NOTES

1. DISPOSAL OF SIGN SYSTEM, U-CHANNEL
2. DISPOSAL OF SIGN SYSTEM, STEEL BEAM

EXISTING AND PROPOSED SIGNS

9/30/2014
\\Dot\dfsroot01\Proj\TIPProjects-I\I5508\Traffic\Signing\CADD\Signing Layout Plans\I-5508_SIGN-6.dgn
jsergilbard