52899

PROJECT REFERENCE NO.	SHEET NO.
B-4565	7

ROADWAY DESIGN ENGINEER

NORTH CAROLINA PROFESSIONAL SEAL 025873 ENGINEER Gary R. Lovering

DocuSigned by: Gary Lovering 11/14/2014
DFD76F3BA8BD425...

HYDRAULICS ENGINEER

NORTH CAROLINA PROFESSIONAL SEAL 032581 ENGINEER BROOK E. ANDERSON

DocuSigned by: Brook Anderson 11/12/2014
CEC3F53C989E495...

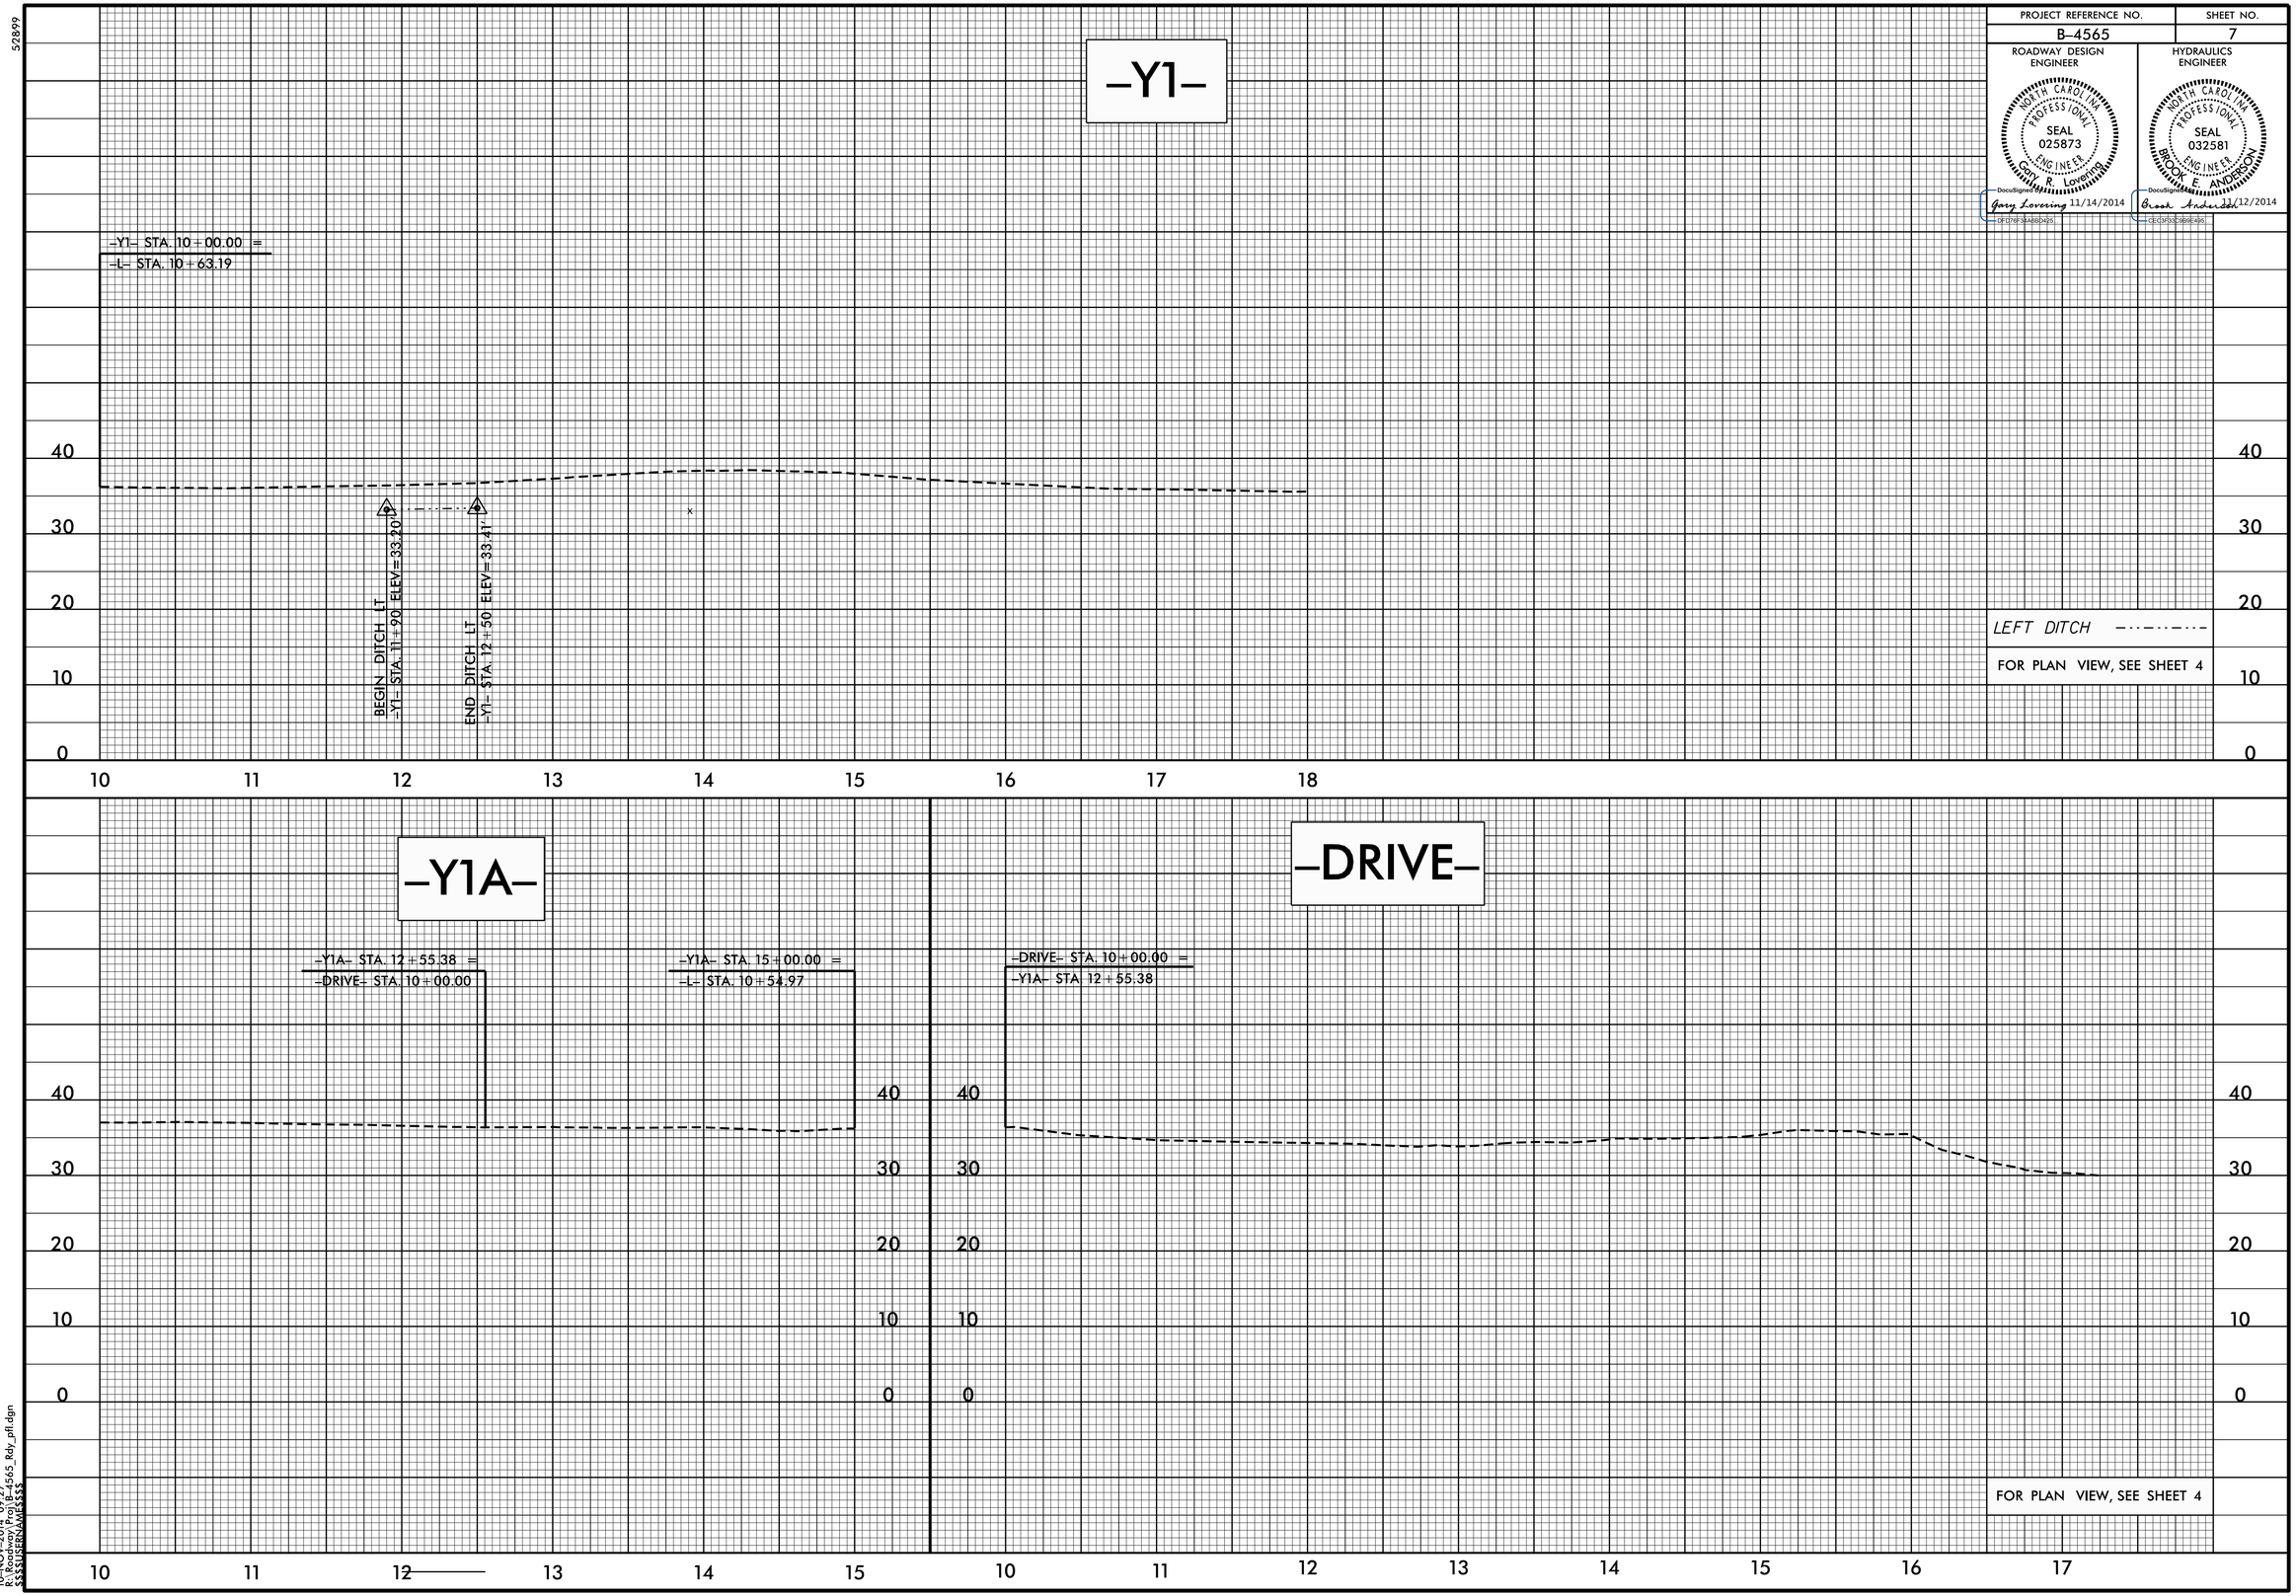

10-NOV-2014 09:27
R:\Roadway\Proj\B4565_Rdy_pfl.dgn
$$$$USERNAME$$$$