PROJECT REFERENCE NO.	SHEET NO.
B-4565	6

ROADWAY DESIGN ENGINEER
NORTH CAROLINA PROFESSIONAL SEAL 025873 ENGINEER Gary R. Lovering
DocuSigned by: Gary Lovering 11/14/2014
DF07BF34A6BD42E...

HYDRAULICS ENGINEER
NORTH CAROLINA PROFESSIONAL SEAL 032581 ENGINEER BROOK E. ANDERSON
DocuSigned by: Brook Anderson 12/2014
GEC3F33C869E495...

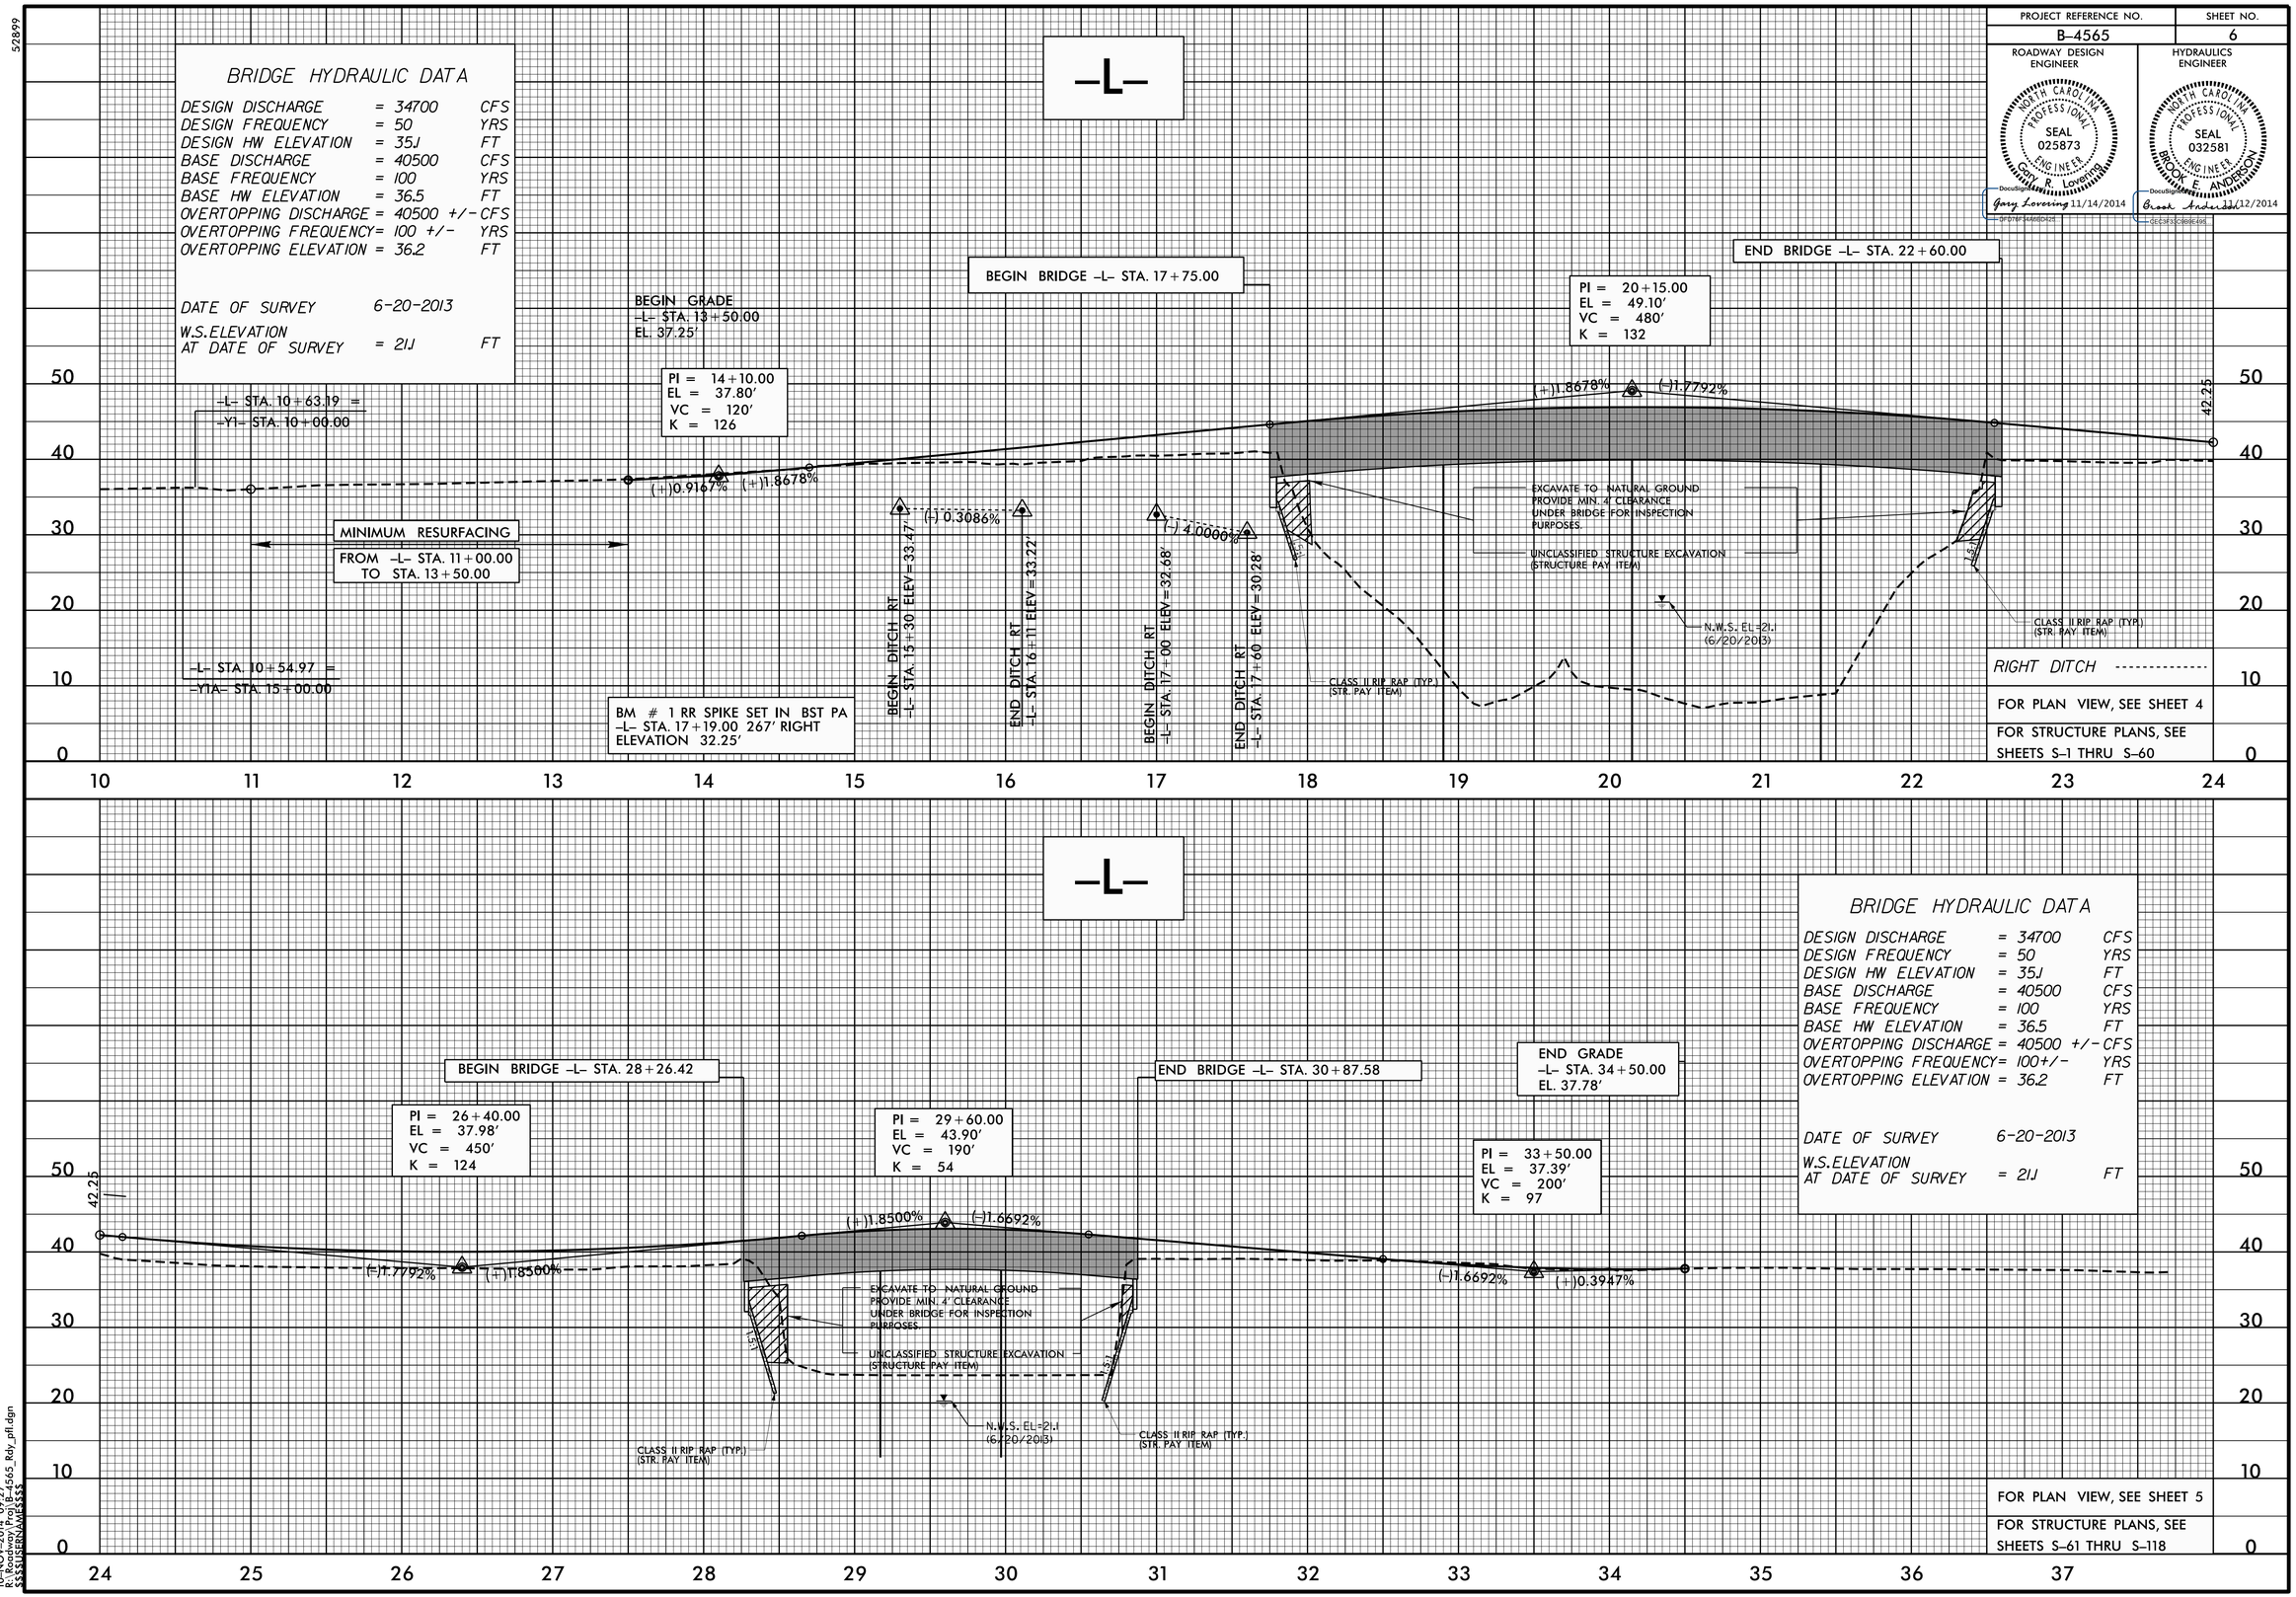

52899

10-NOV-2014 09:27
R:\Roadway\Proj\B4565_Rdy_pfl.dgn
$$USERNAME$$