PROJECT REFERENCE NO.	SHEET NO.
B-4565	5
R/W SHEET NO.	
ROADWAY DESIGN ENGINEER	HYDRAULICS ENGINEER

NORTH CAROLINA PROFESSIONAL SEAL 025873 ENGINEER Gary R. Lovering
DocuSigned by: Gary Lovering 11/14/2014 DFD76F34A6BD425...

NORTH CAROLINA PROFESSIONAL SEAL 032581 ENGINEER BROOK E. ANDERSON
DocuSigned by: Brook Anderson 11/12/2014 CEC3F33C989E495...

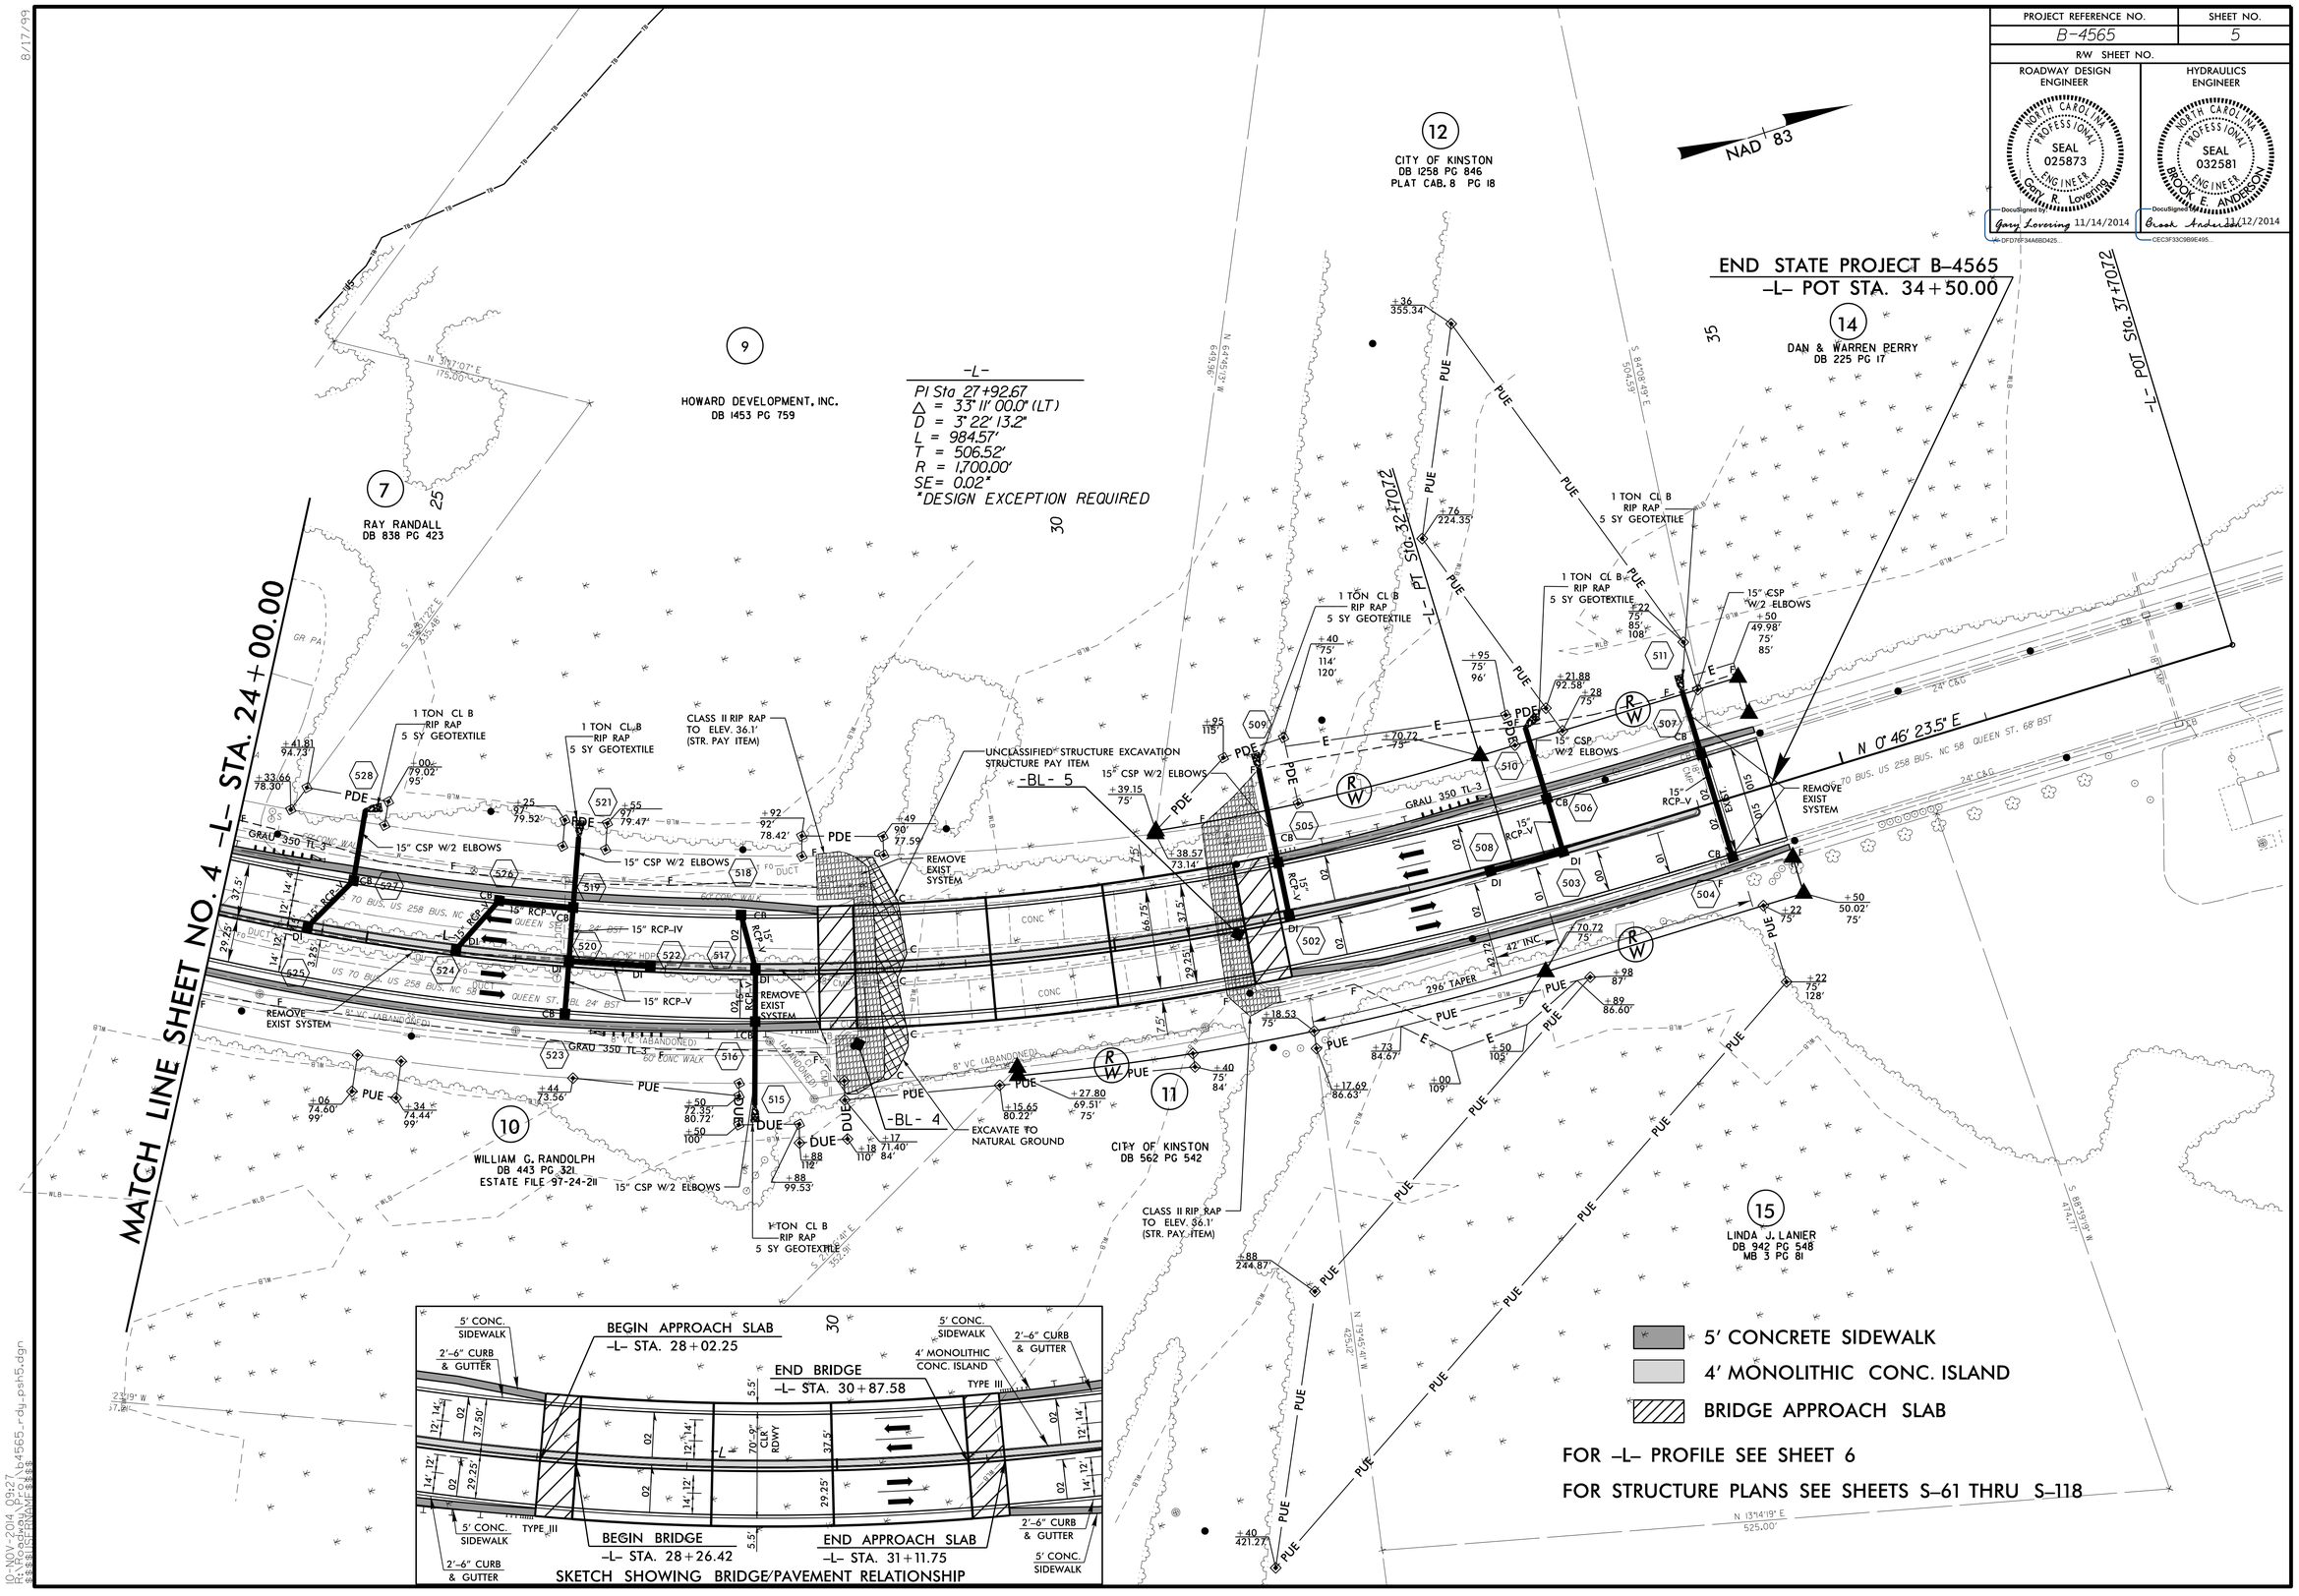

8/17/99

10-NOV-2014 09:27
R:\Roadway\Proj\B4565_rdy_psh5.dgn
$$$$USERNAME$$$$