TIP NO.	SHEET NO.
B-4565	PMP-3

APPROVED: DocuSigned by: Ayman Alqudwah F32AC5CAF965472...

DATE: 10/21/2014

SEAL

NORTH CAROLINA PROFESSIONAL SEAL 028387 ENGINEER AYMAN I. ALQUDWAH

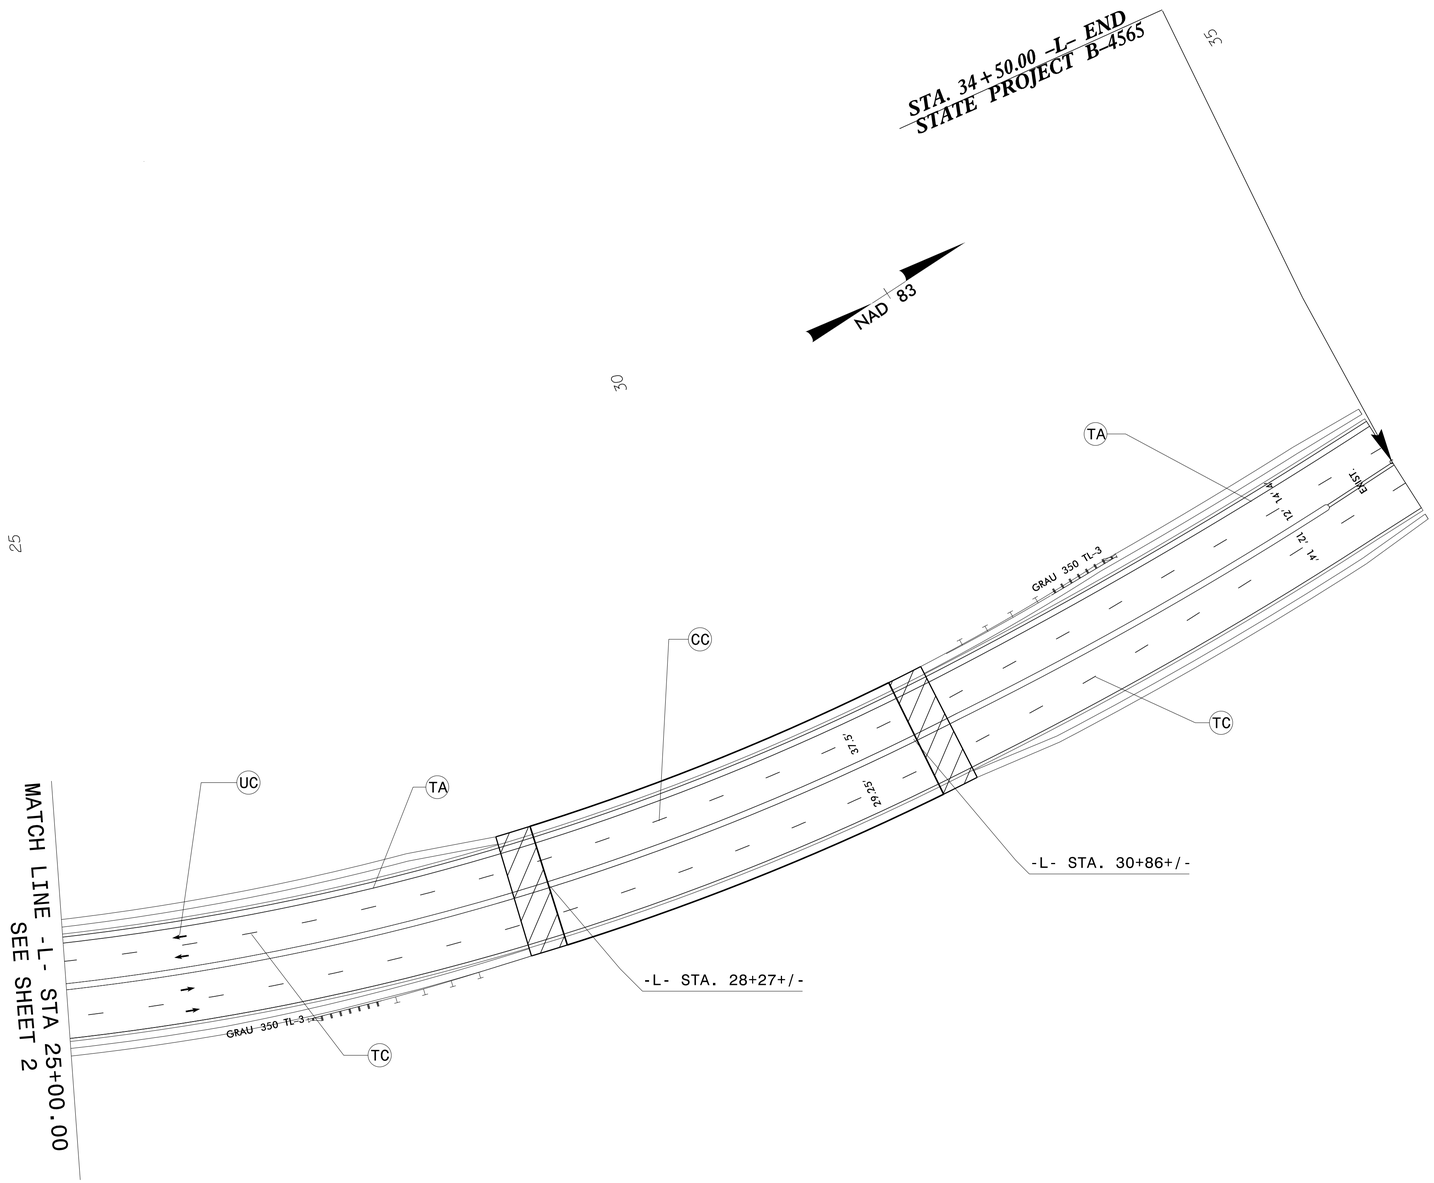

PAVEMENT MARKING DETAIL

10/21/2014
R:\Traffic\Signing\CADD\PMP\B-4565_Sgn_PMP_3.dgn
User:bnewlin