8/17/99

NOTE:
UTILIZE SPECIAL STILLING BASIN(S)
AS STILLING BASIN WHERE APPLICABLE.

PROJECT REFERENCE NO.	SHEET NO.
B-4565	EC-7/CONST.5
R/W SHEET NO.	
ROADWAY DESIGN ENGINEER	HYDRAULICS ENGINEER

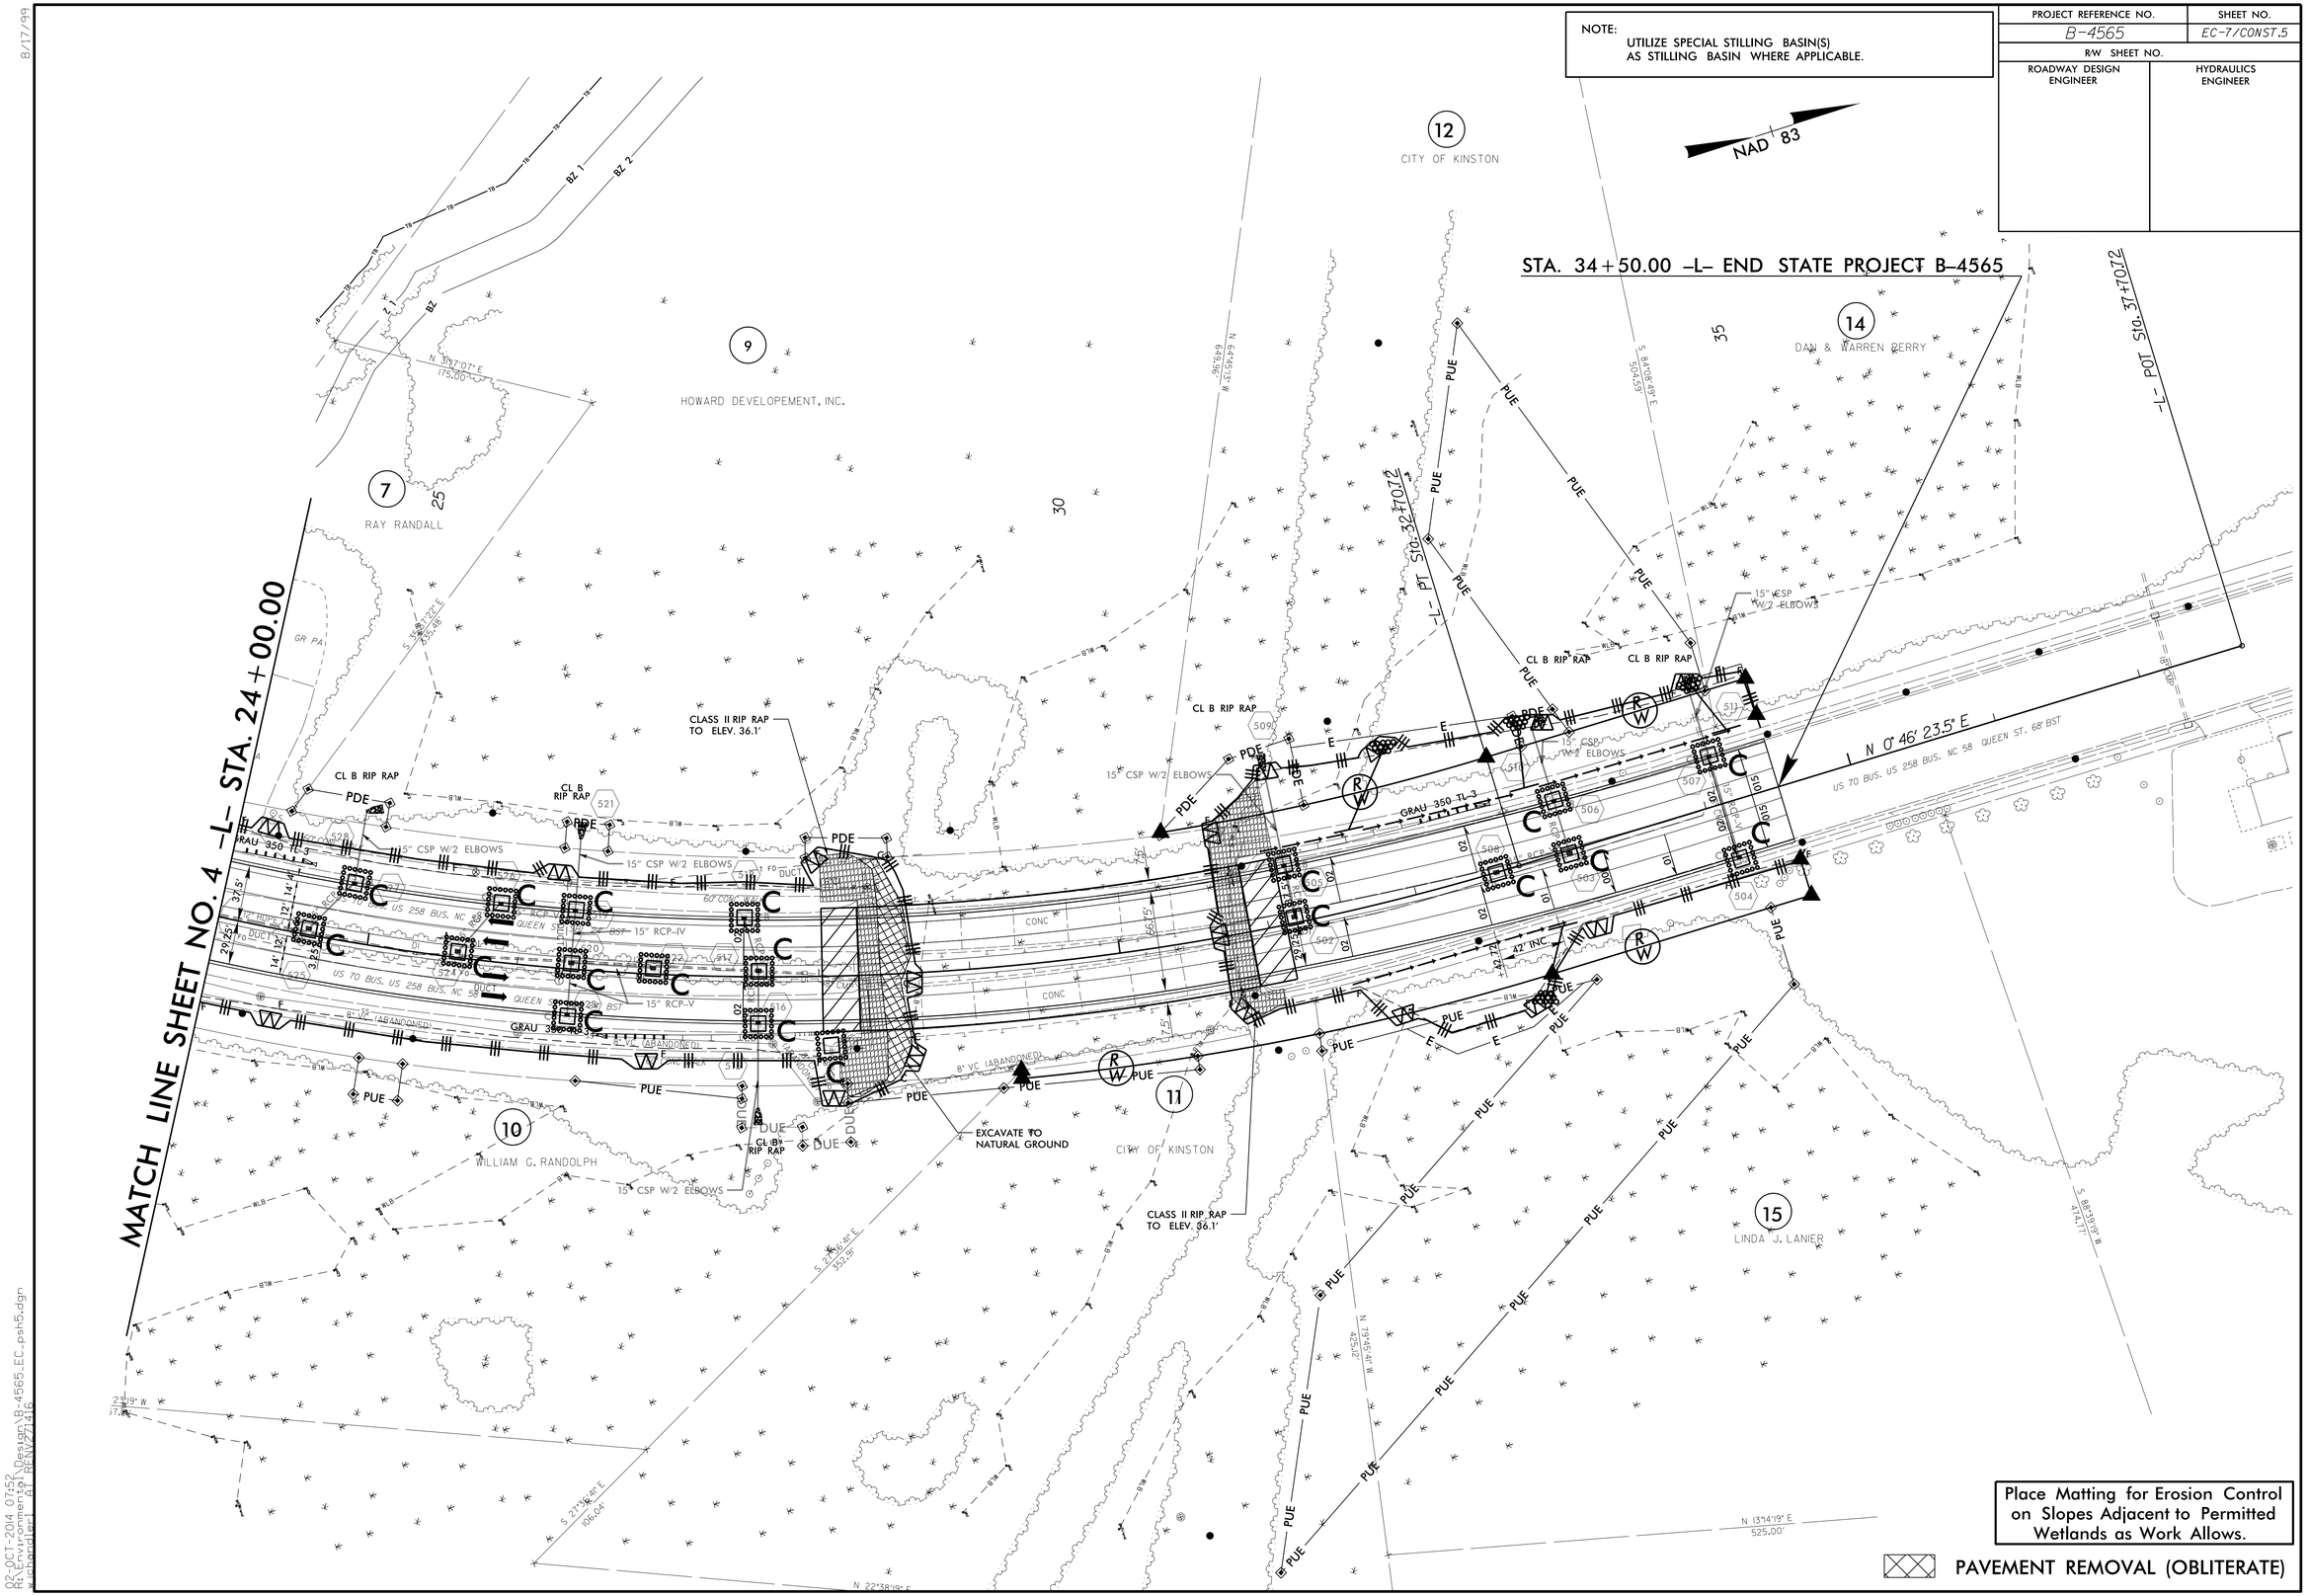

Place Matting for Erosion Control on Slopes Adjacent to Permitted Wetlands as Work Allows.

PAVEMENT REMOVAL (OBLITERATE)

02-OCT-2014 07:52
R:\Environment\B-4565_EC_psh5.dgn
mcomptest\A1 REV 7.16