PROJECT REFERENCE NO.	SHEET NO.
B-4565	EC-5/CONST.5
R/W SHEET NO.	
ROADWAY DESIGN ENGINEER	HYDRAULICS ENGINEER

NOTE:
UTILIZE SPECIAL STILLING BASIN(S) AS STILLING BASIN WHERE APPLICABLE.

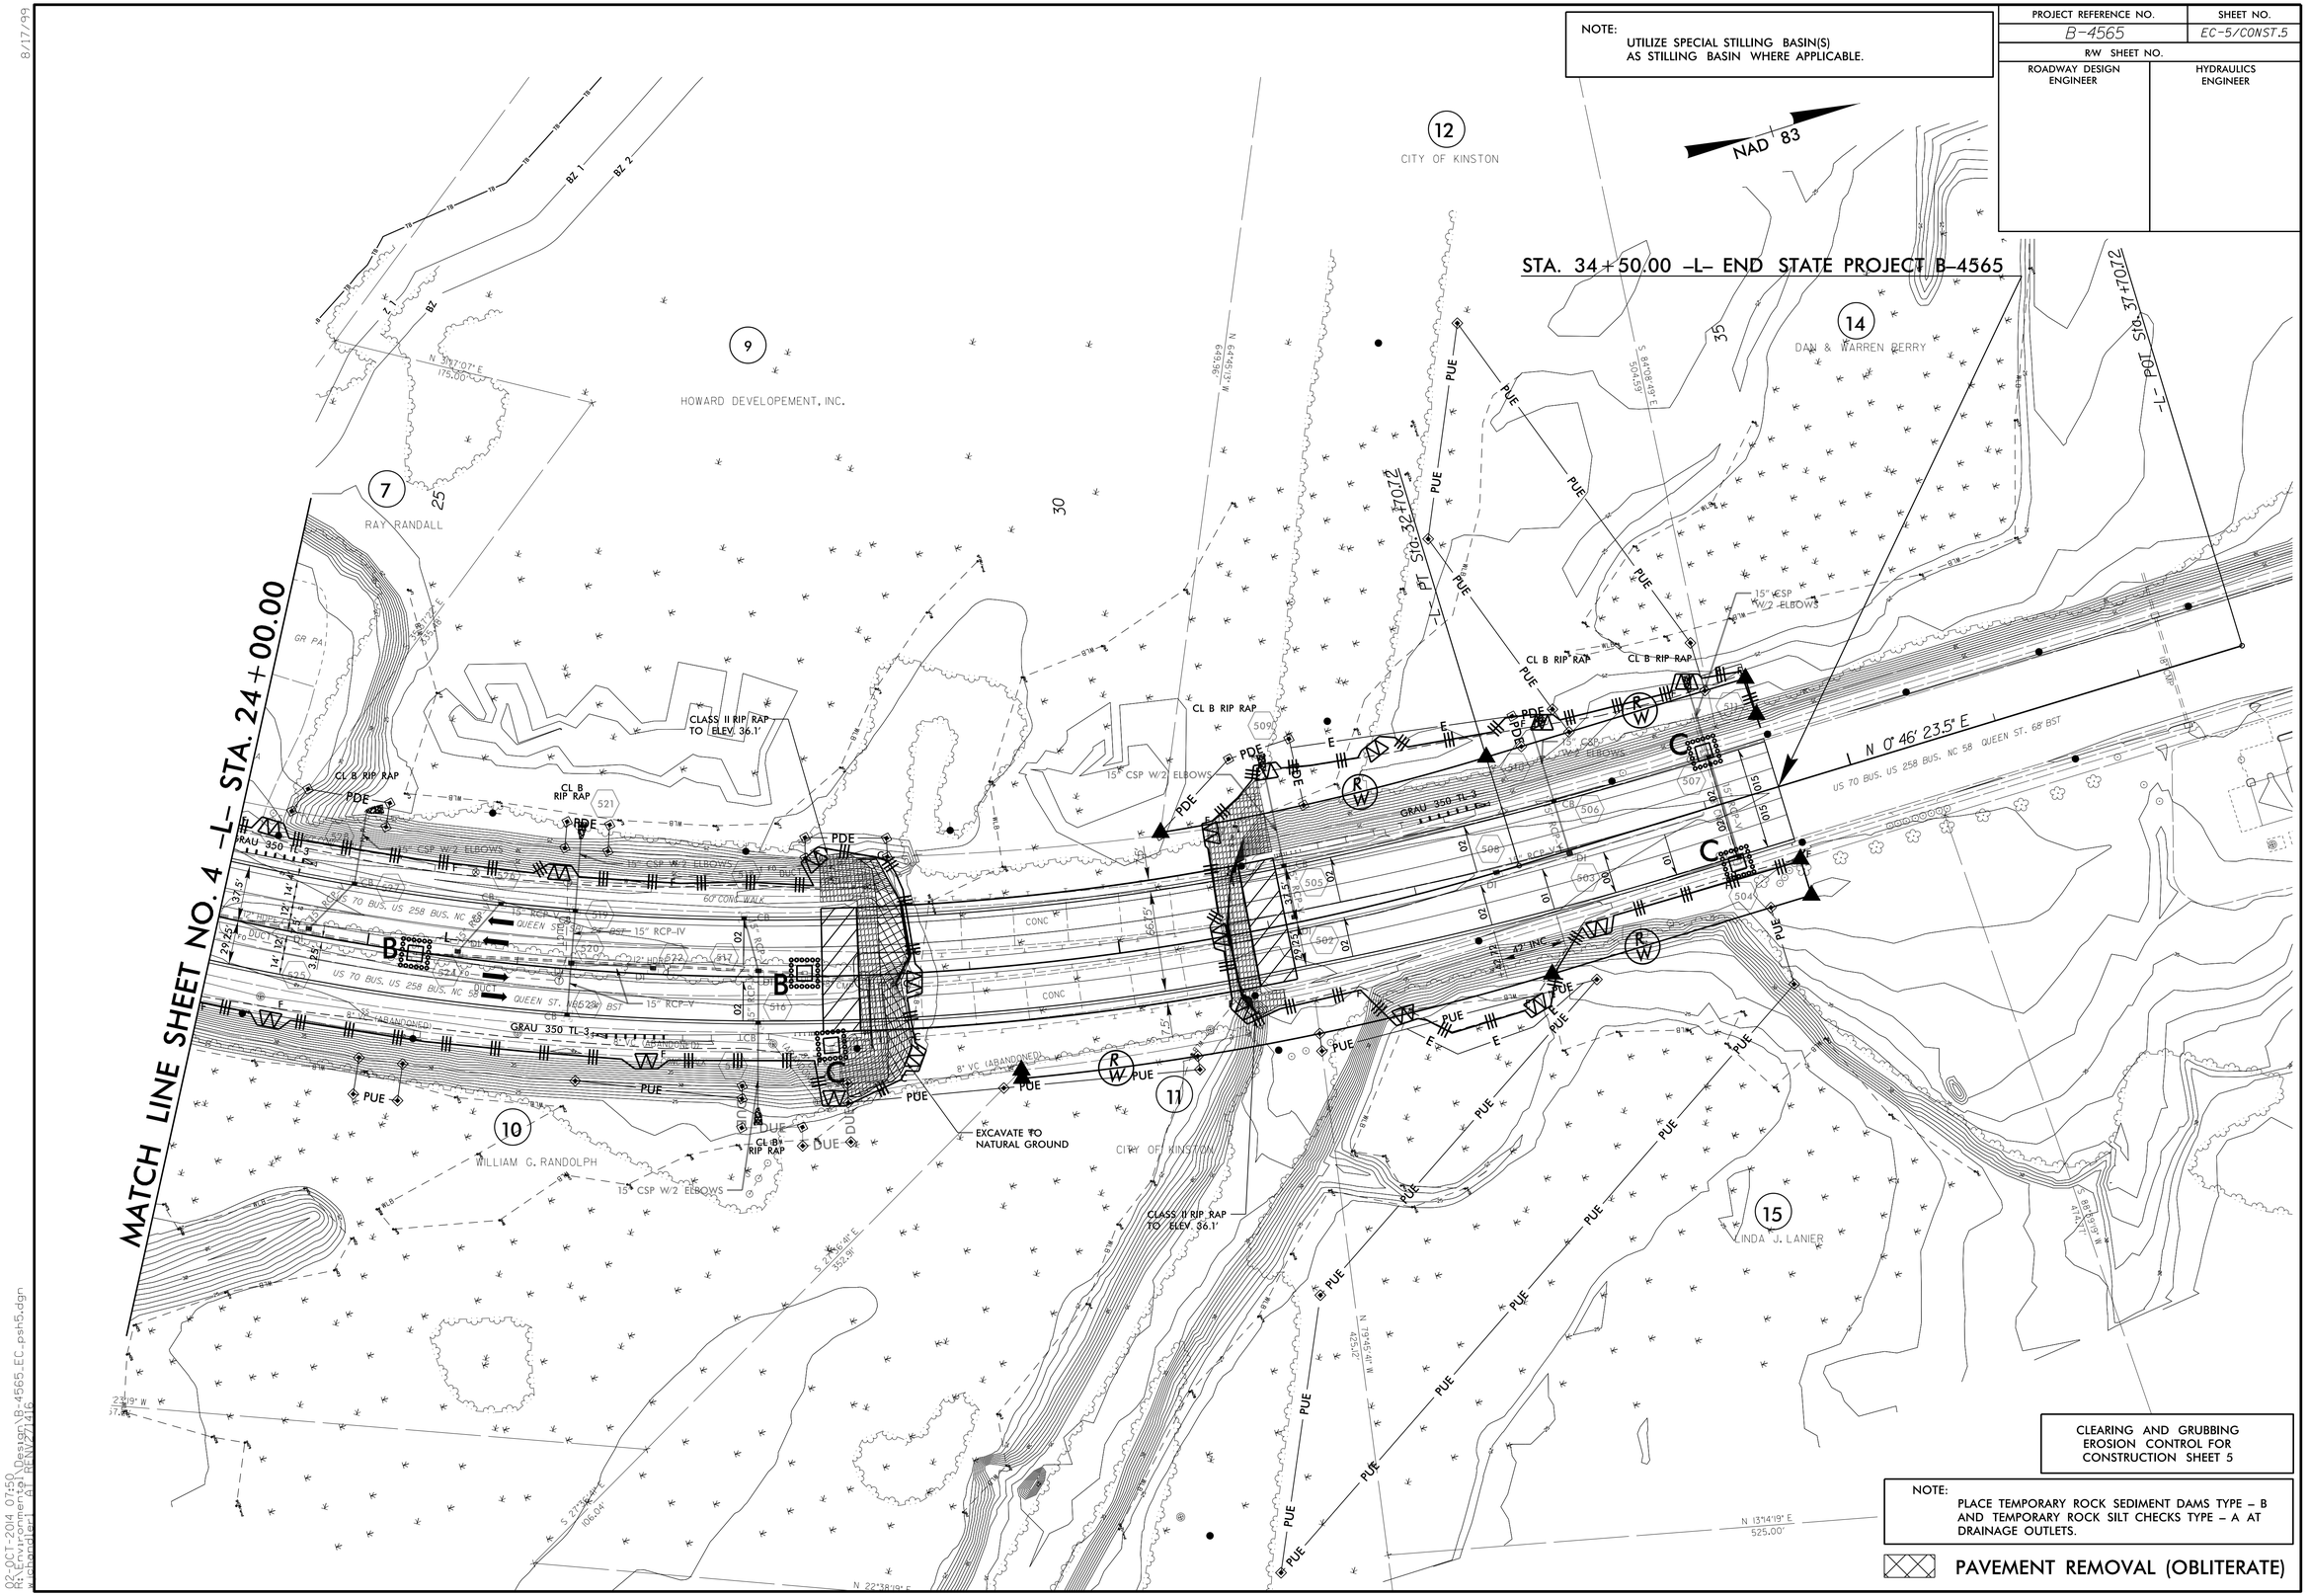

CLEARING AND GRUBBING
EROSION CONTROL FOR
CONSTRUCTION SHEET 5

NOTE:
PLACE TEMPORARY ROCK SEDIMENT DAMS TYPE – B AND TEMPORARY ROCK SILT CHECKS TYPE – A AT DRAINAGE OUTLETS.

PAVEMENT REMOVAL (OBLITERATE)

8/17/99

02-OCT-2014 07:50
R:\Environmental\Design\B-4565_EC_psh5.dgn
mcomplen ALL REVISIONS 1:16