DocuSign Envelope ID: A67ABEF4-0DAE-48C7-97EB-263367BB90D4

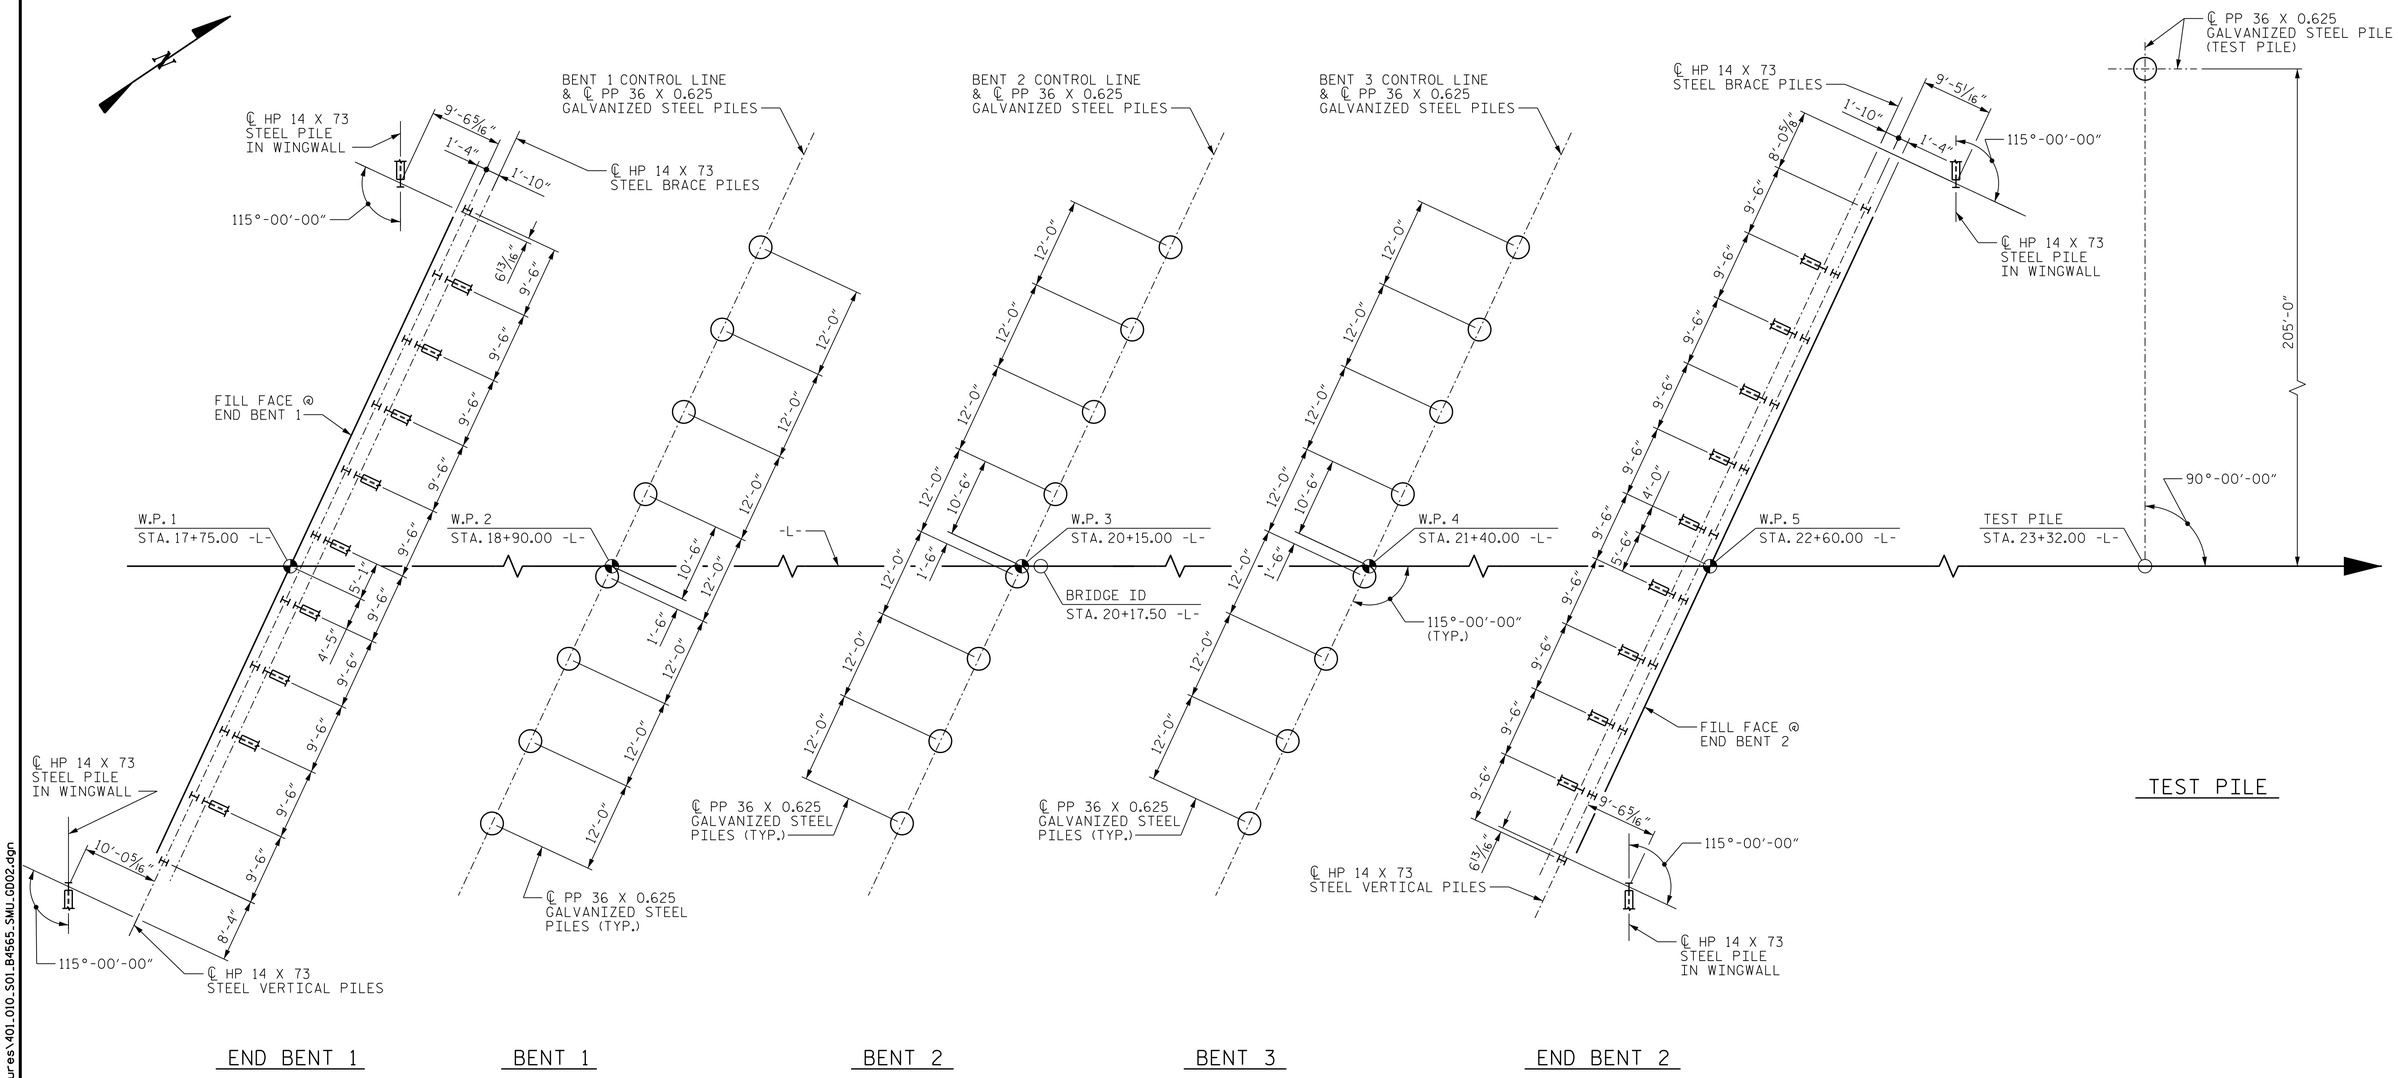

FOUNDATION LAYOUT

DIMENSIONS LOCATING END BENT PILES AND BENT PILES ARE SHOWN TO CENTERLINE PILES.

BRACE PILES ARE TO BE BATTERED AT 3:12.

FOR FOUNDATION NOTES, SEE SHEET 3 OF 4.

PROJECT NO. B-4565

LENOIR COUNTY

STATION: 20+17.50 -L-

SHEET 2 OF 4

STATE OF NORTH CAROLINA
DEPARTMENT OF TRANSPORTATION
RALEIGH

GENERAL DRAWING
FOR BRIDGE ON US 70/258 BUS.
OVER NEUSE RIVER
BETWEEN US 70/258 BYP.
AND NC 11/55

NORTH CAROLINA PROFESSIONAL SEAL 027799 ENGINEER ALLYSON K. ORR
11/13/2014

MI ENGINEERING
1011 SCHAUB DRIVE, SUITE 100
RALEIGH, NC 27606
(919) 851-6606
FIRM PE NUMBER : P-0671

REVISIONS						SHEET NO.
NO.	BY:	DATE:	NO.	BY:	DATE:	S-2
1			3			TOTAL SHEETS
2			4			118

DRAWN BY : B.E. LANNING DATE : 09/14
CHECKED BY : G.R. COLS DATE : 09/14
DESIGN ENGINEER OF RECORD : A.K. ORR DATE : 10/14

11/13/2014
11:20:54 PM
User: blanning
Filename: P:\NC Bridges\MI4001.01 - B-4565 Lenoir\Site 1\Structures\401_010_SO1_B4565_SMU_0002.dgn