DocuSign Envelope ID: A67ABEF4-0DAE-48C7-97EB-263367BB90D4

NOTES

FOR NOTES, SEE SHEET 1 OF 4.

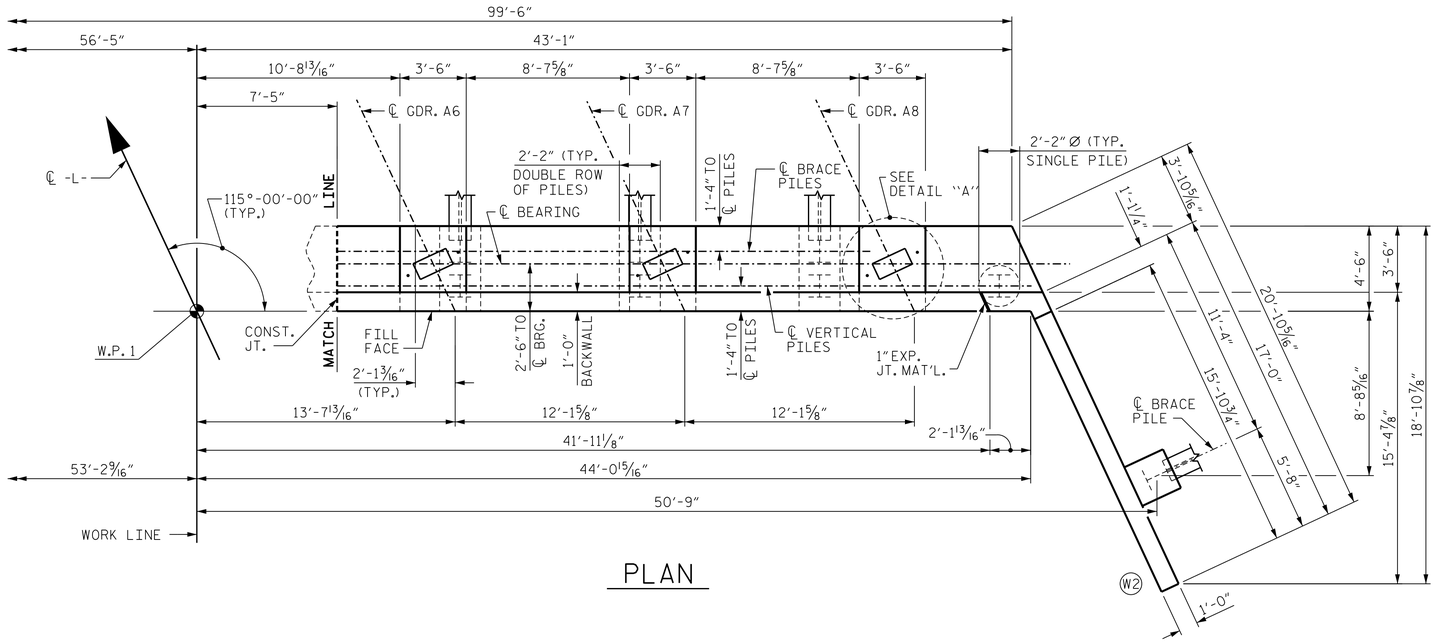

PLAN

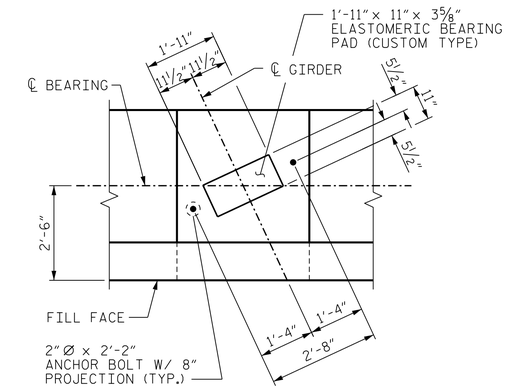

DETAIL "A"

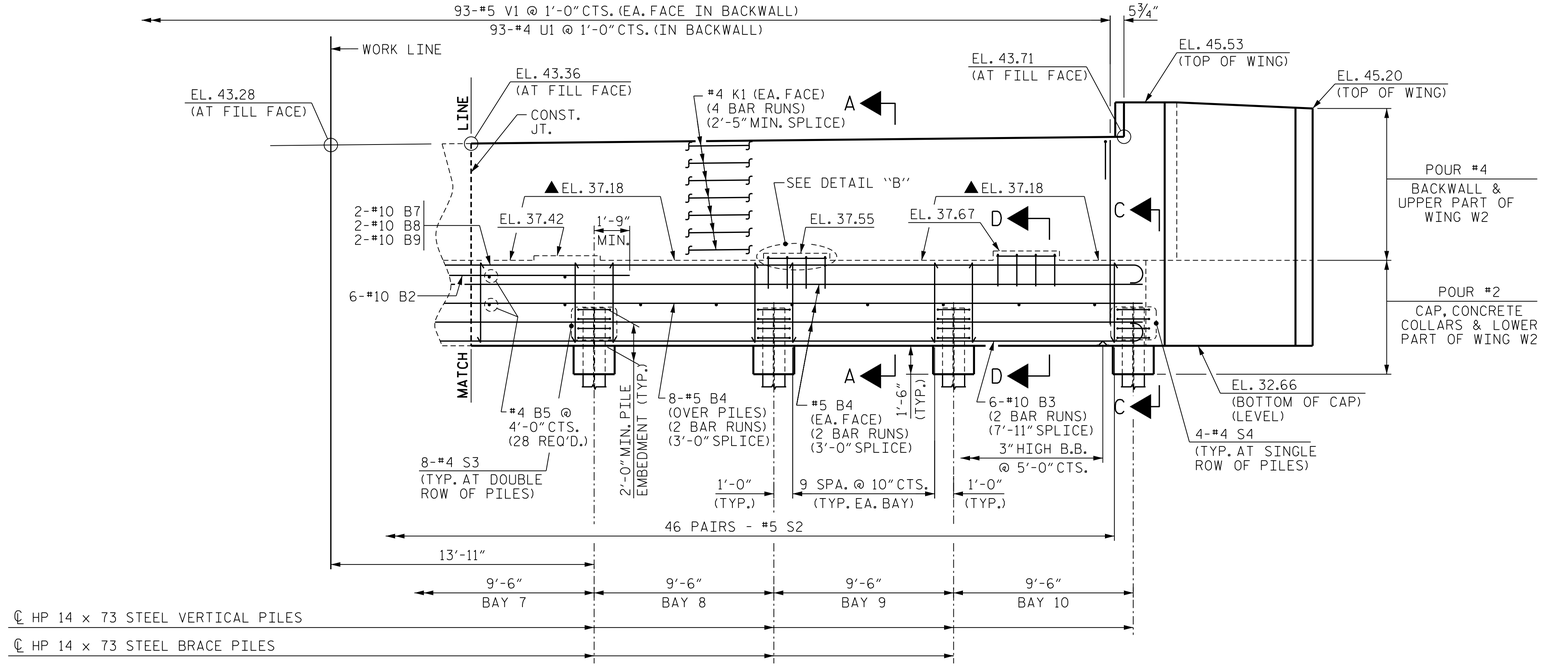

ELEVATION

(WING PILES NOT SHOWN FOR CLARITY)

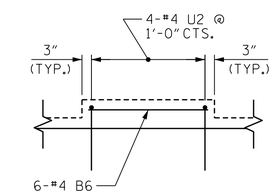

DETAIL "B"

TYPICAL FOR GIRDERS 3, 4, 7 & 8

PROJECT NO. B-4565

LENOIR COUNTY

STATION: 20+17.50 -L-

SHEET 2 OF 4

STATE OF NORTH CAROLINA
DEPARTMENT OF TRANSPORTATION
RALEIGH

SUBSTRUCTURE

END BENT 1

NORTH CAROLINA PROFESSIONAL SEAL 027799 ENGINEER ALLYSON K. ORR
11/13/2014

MI ENGINEERING
1011 SCHAUB DRIVE, SUITE 100
RALEIGH, NC 27606
(919) 851-6606
FIRM PE NUMBER : P-0671

REVISIONS						
NO.	BY:	DATE:	NO.	BY:	DATE:	
1			3			
2			4			

SHEET NO. S-41
TOTAL SHEETS 118

DRAWN BY :	B.E. ATKINSON	DATE :	09/14
CHECKED BY :	P.A. de PAOLI	DATE :	09/14
DESIGN ENGINEER OF RECORD :	A.K. ORR	DATE :	10/14

11/13/2014
1:22:16 PM
User: blanning
Filename: P:\NC Bridges\MI4001.01 - B-4565 Lenoir\Site 1\Structures\401_200_S01_B4565_SMU_E102.dgn